
SKILLING - HELLE - CHRISTIANSEN - ROBERTSON Structural & Civil Engineers

PROJECT THE WORLD TRADE CENTER | TITLE SECTIONS AT EL. 310'-0" | DATE 8-25-69

REVISIONS

10-29-71

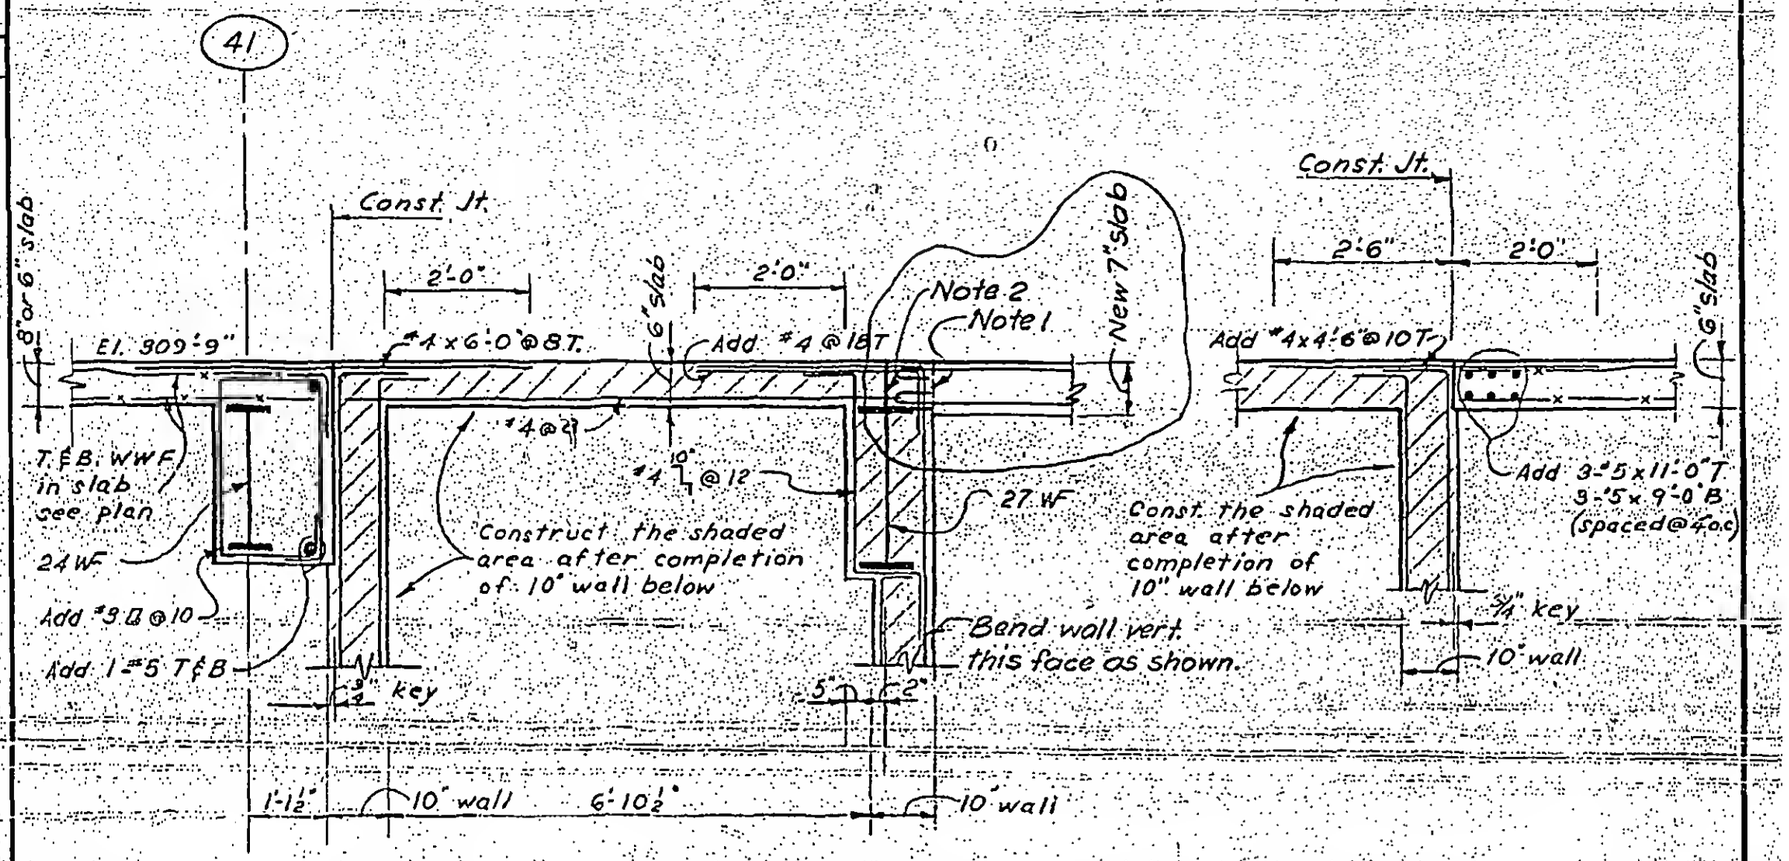

Section 3-3
(1/2"=1'-0")

Section 1-1
(1/2"=1'-0")

Notes:
1. Remove existing concrete without damaging exist. reinforcing.
2. Coat entire surface of exist. concrete with approved epoxy bonding compound prior to casting new slab.

LICENSED PROFESSIONAL ENGINEER
LESLIE E. ROBERTSON
No. 34360
UNIVERSITY OF THE STATE OF NEW YORK

DRAWN
J.H.
REVIEWED

8-JK8-41.17