
SKILLING, HELLE, CHRISTIANSEN, ROBERTSON — Structural & Civil Enginoors

PROJECT: THE WORLD TRADE CENTER | TITLE: CATCH BASIN No. 2 | DATE: 12-9-68

REVISIONS


1-27-69

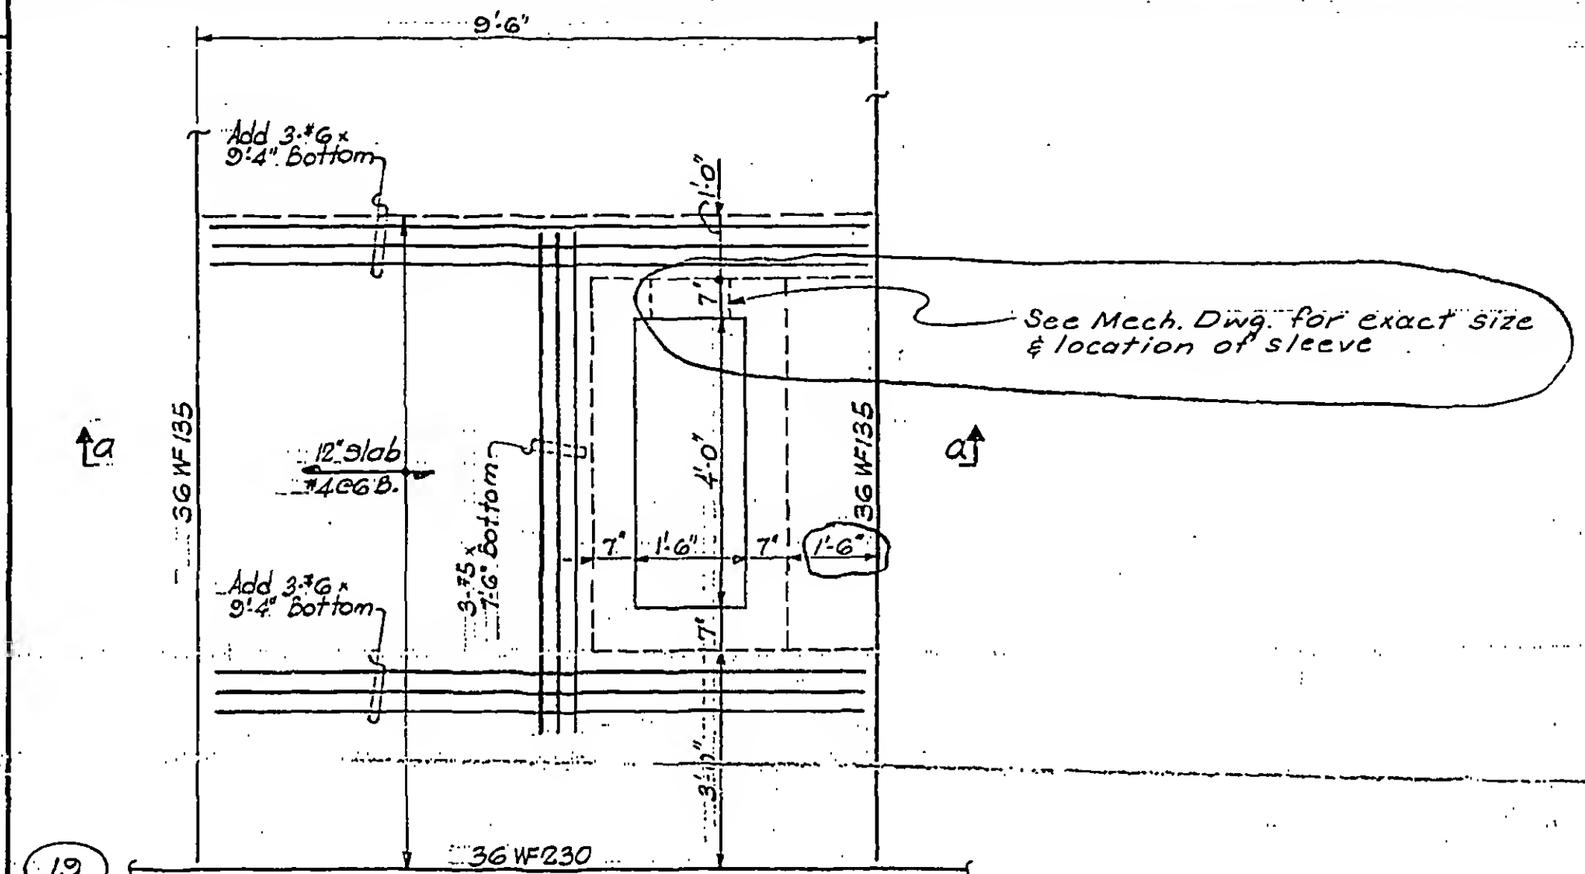

19

PLAN

(½" = 1'-0")

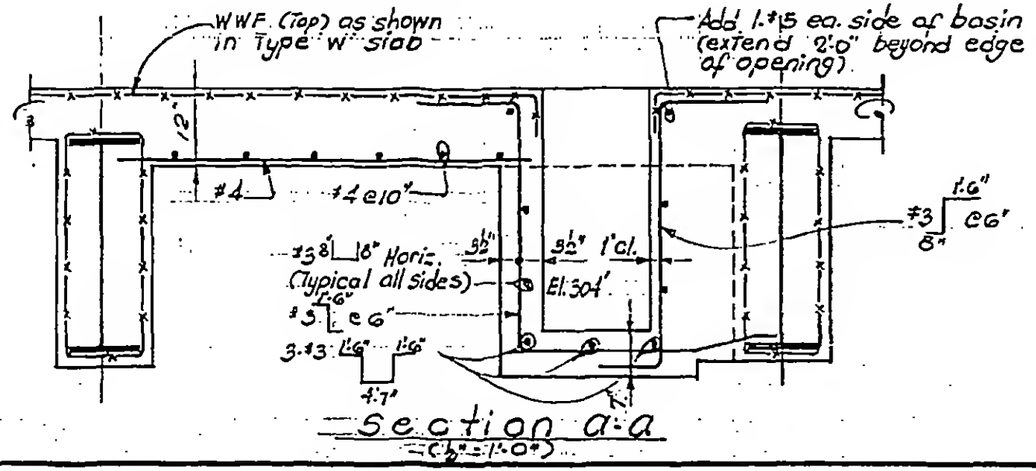

Section a-a

(½" = 1'-0")

LICENSED PROFESSIONAL ENGINEER — LESLIE E. ROBERTSON — No. 34360 — UNIVERSITY OF THE STATE OF NEW YORK

DESIGNED

DRAWN: S.C.

REVIEWED: E.L.

8-JK8-45