
SKILLING, HELLE, CHRISTIANSEN, ROBERTSON — Structural & Civil Engineers

PROJECT THE WORLD TRADE CENTER | TITLE CATCH BASIN No. 3 | DATE 7-6-70

REVISIONS

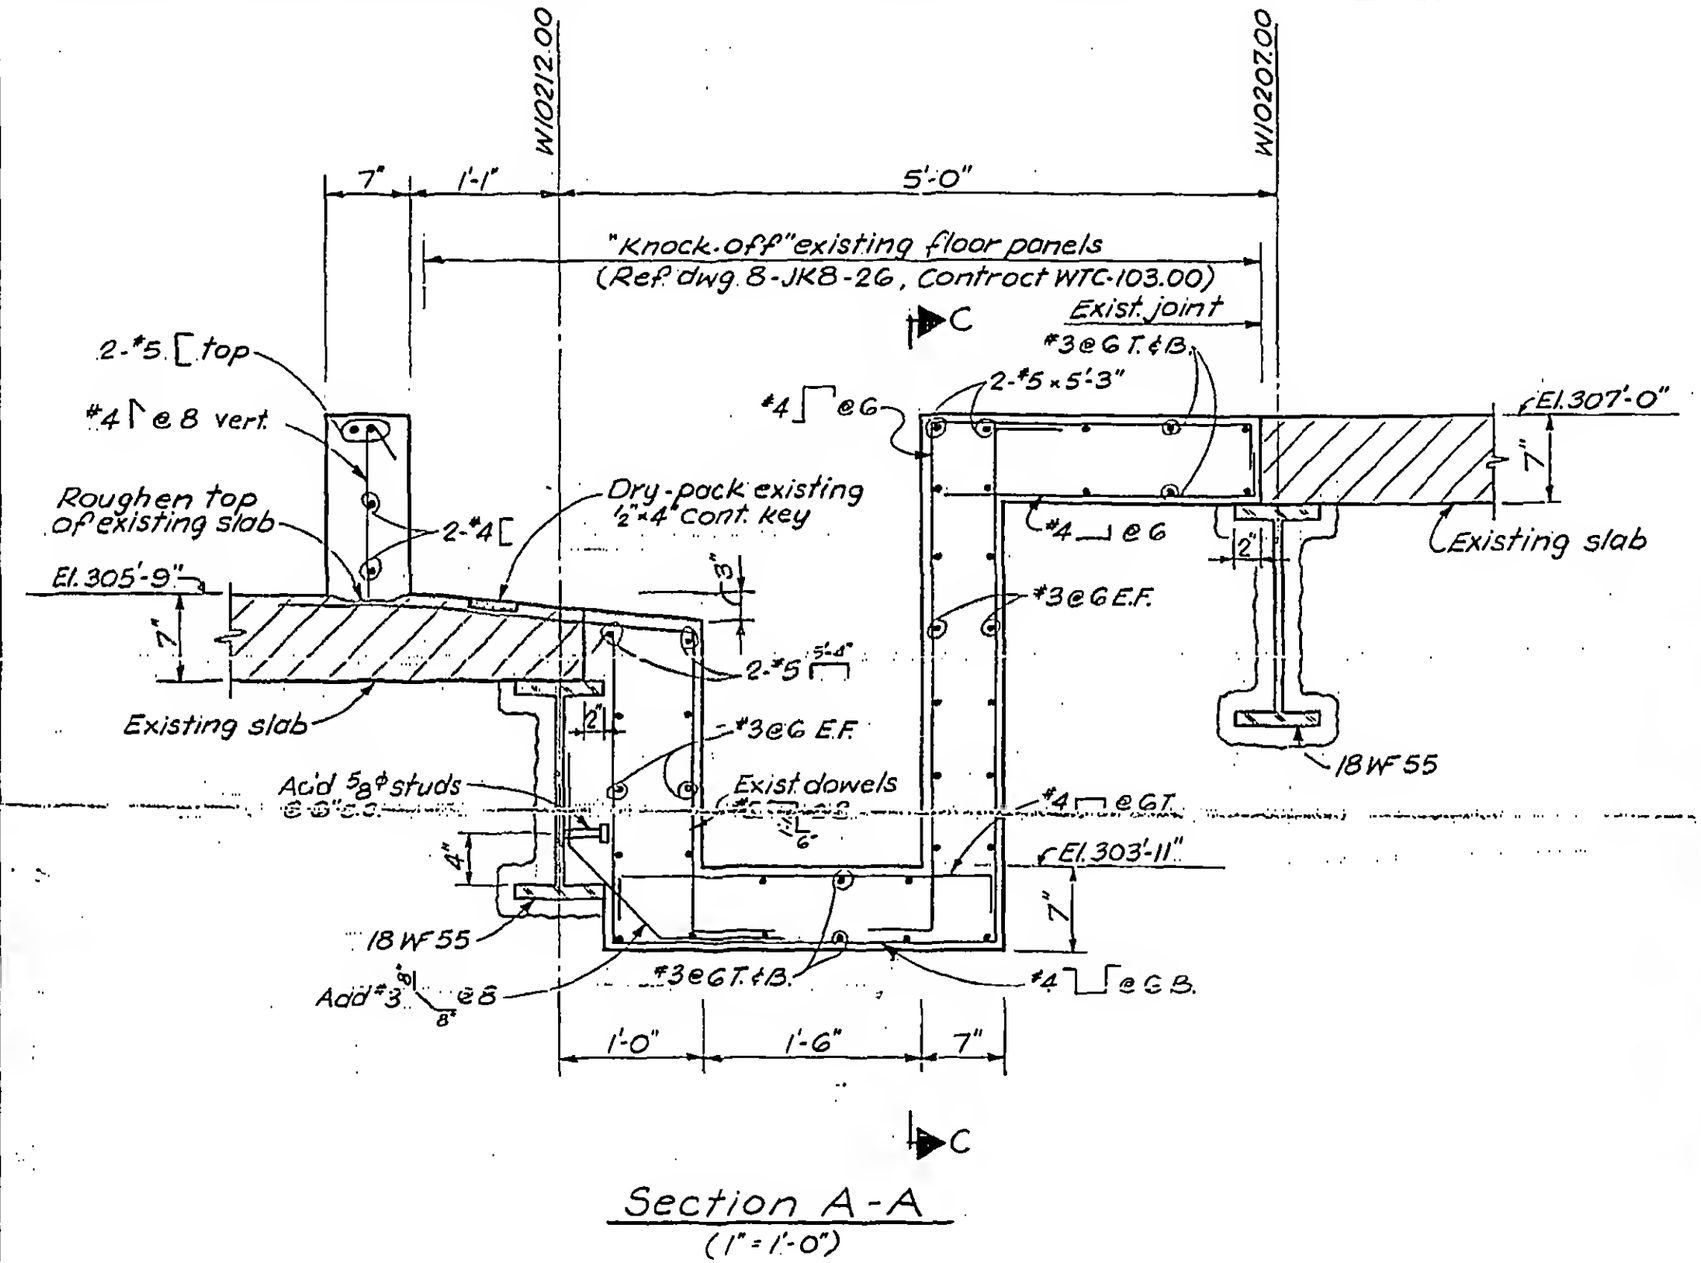

Section A-A
(1" = 1'-0")

DESIGNED

DRAWN S.C.

REVIEWED E.L.

8-JK8-45.1