
SKILLING, HELLE, CHRISTIANSEN, ROBERTSON — Structural & Civil Engineers

PROJECT THE WORLD TRADE CENTER | TITLE SECTIONS AT EL. 294 | DATE 9-3-69

REVISIONS

10-29-71

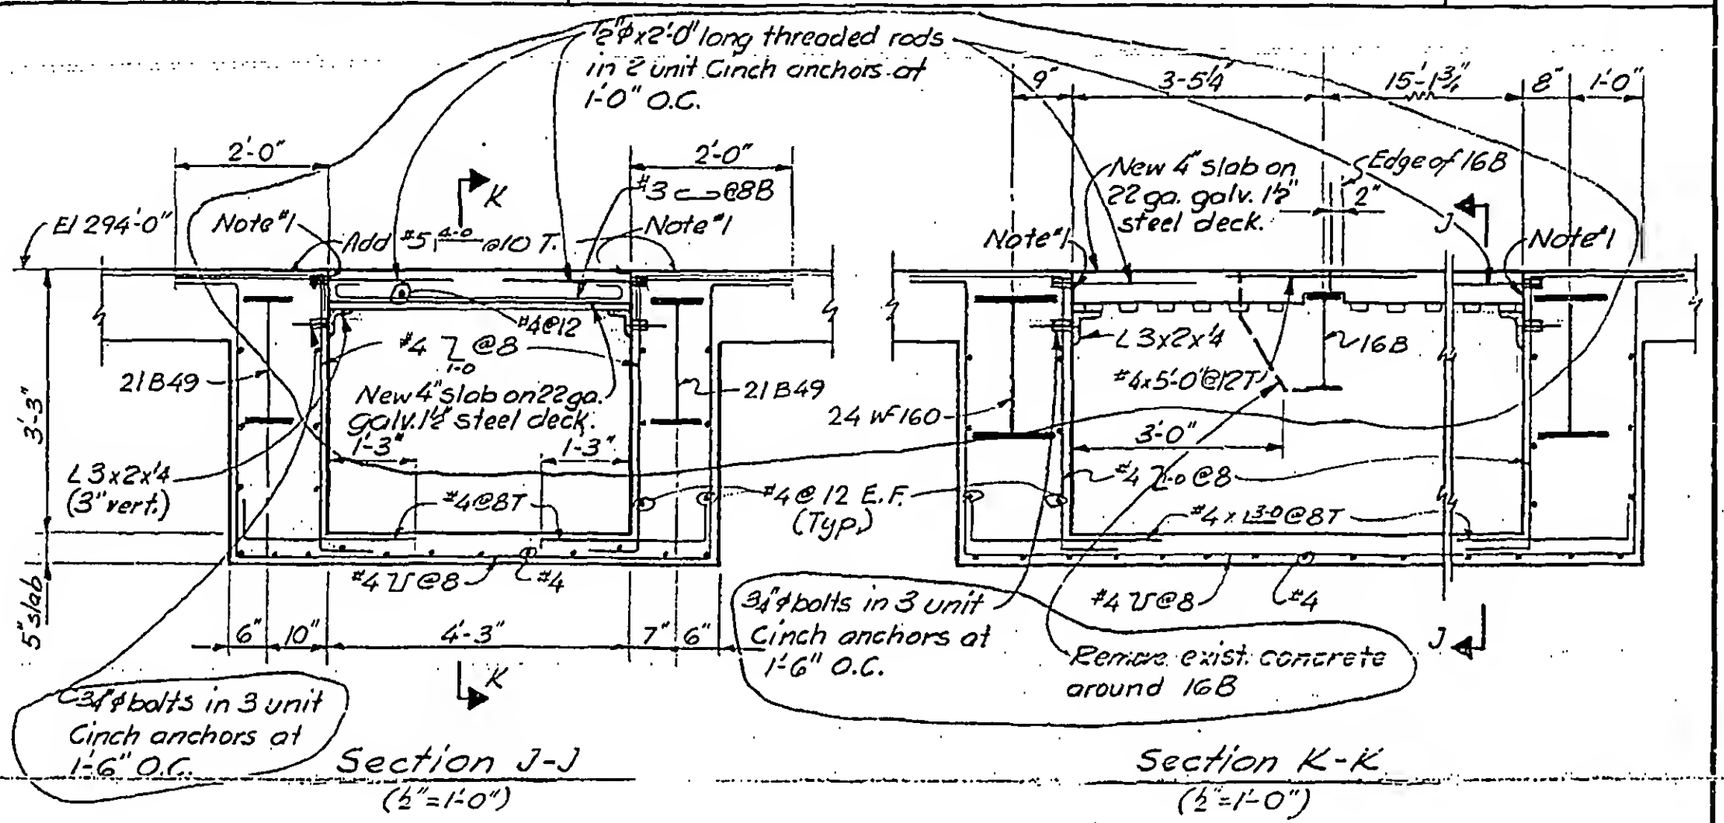

Section J-J
(½"=1'-0")

Section K-K
(½"=1'-0")

Note:
1. Coat entire surface of existing concrete with approved epoxy bonding compound prior to casting new slab.

LICENSED PROFESSIONAL ENGINEER
LESLIE E. ROBERTSON
No. 34360
UNIVERSITY OF THE STATE OF NEW YORK

DESIGNED

DRAWN J.G.

REVIEWED E.L.

8-JK8-46.8