
SKILLING, HELLE, CHRISTIANSEN, ROBERTSON — Structural & Civil Engineers

PROJECT THE WORLD TRADE CENTER | TITLE SECTION AT EL. 284'-0" | DATE 11-7-69

REVISIONS

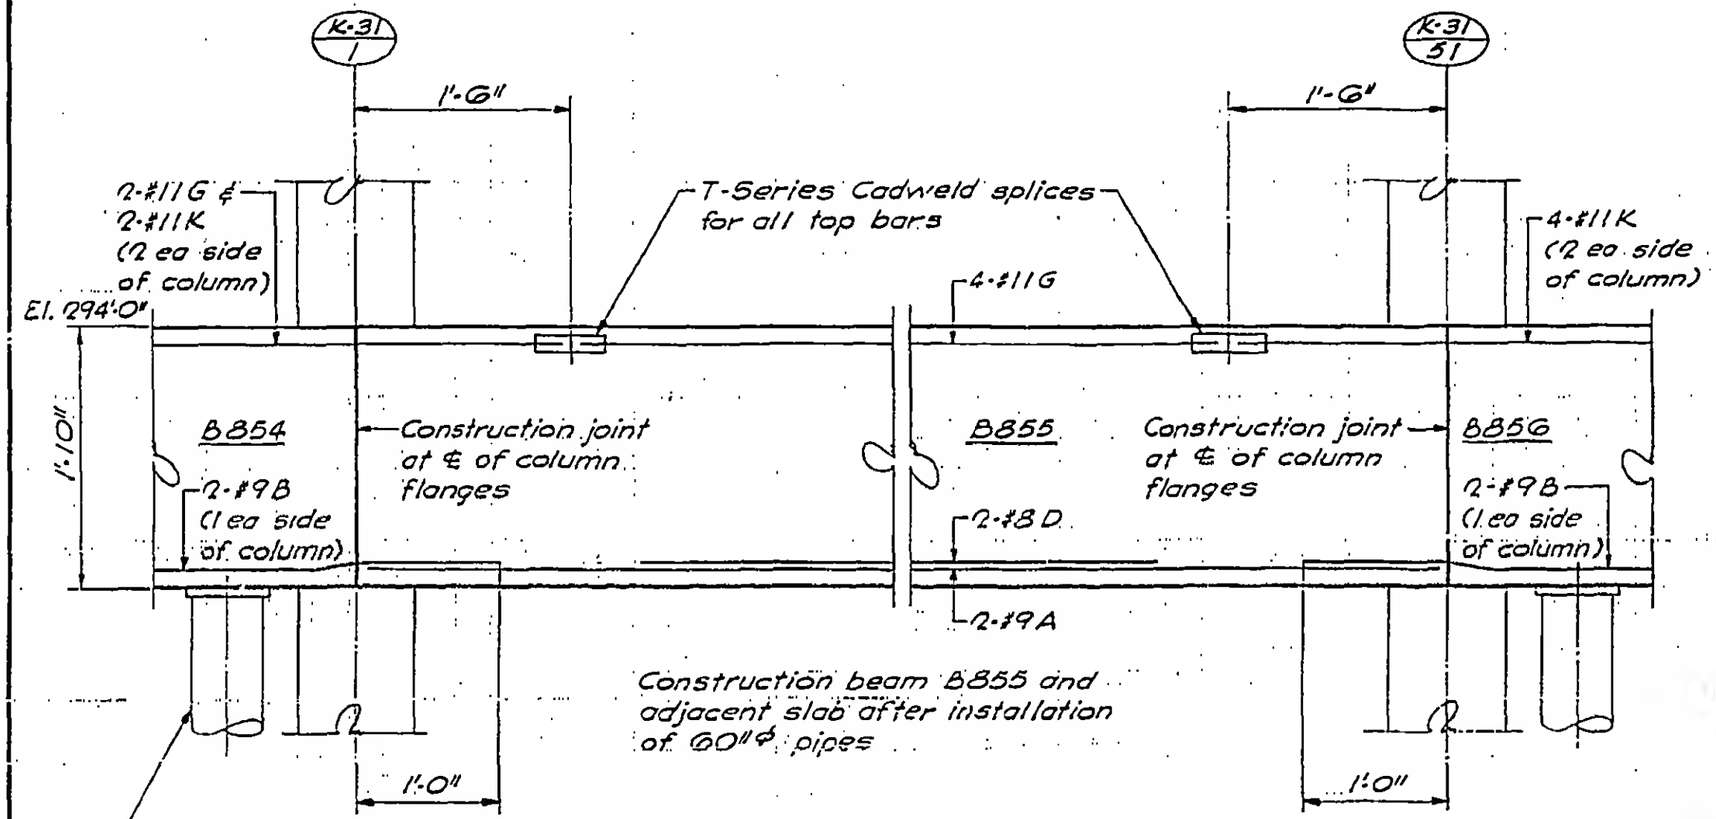

Construction beam B855 and adjacent slab after installation of 60"Φ pipes

Provide 1-6"Φ standard pipe support under B854. Pipe sits on floor at el. 284'-0". Place as close to column as possible. (Typical under B856 next to col K31-51).

SECTION M-M

(1"=1'-0")

LICENSED PROFESSIONAL ENGINEER — LESLIE E. ROBERTSON — No. 34360 — UNIVERSITY OF THE STATE OF NEW YORK

DESIGNED E.L.

DRAWN G.K.

REVIEWED

B-JK8-46.10