
SKILLING, HELLE, CHRISTIANSEN, ROBERTSON — Structural & Civil Engineers

PROJECT: THE WORLD TRADE CENTER | TITLE: SECTION AT EL. 294'-0" | DATE: 2-5-70

REVISIONS

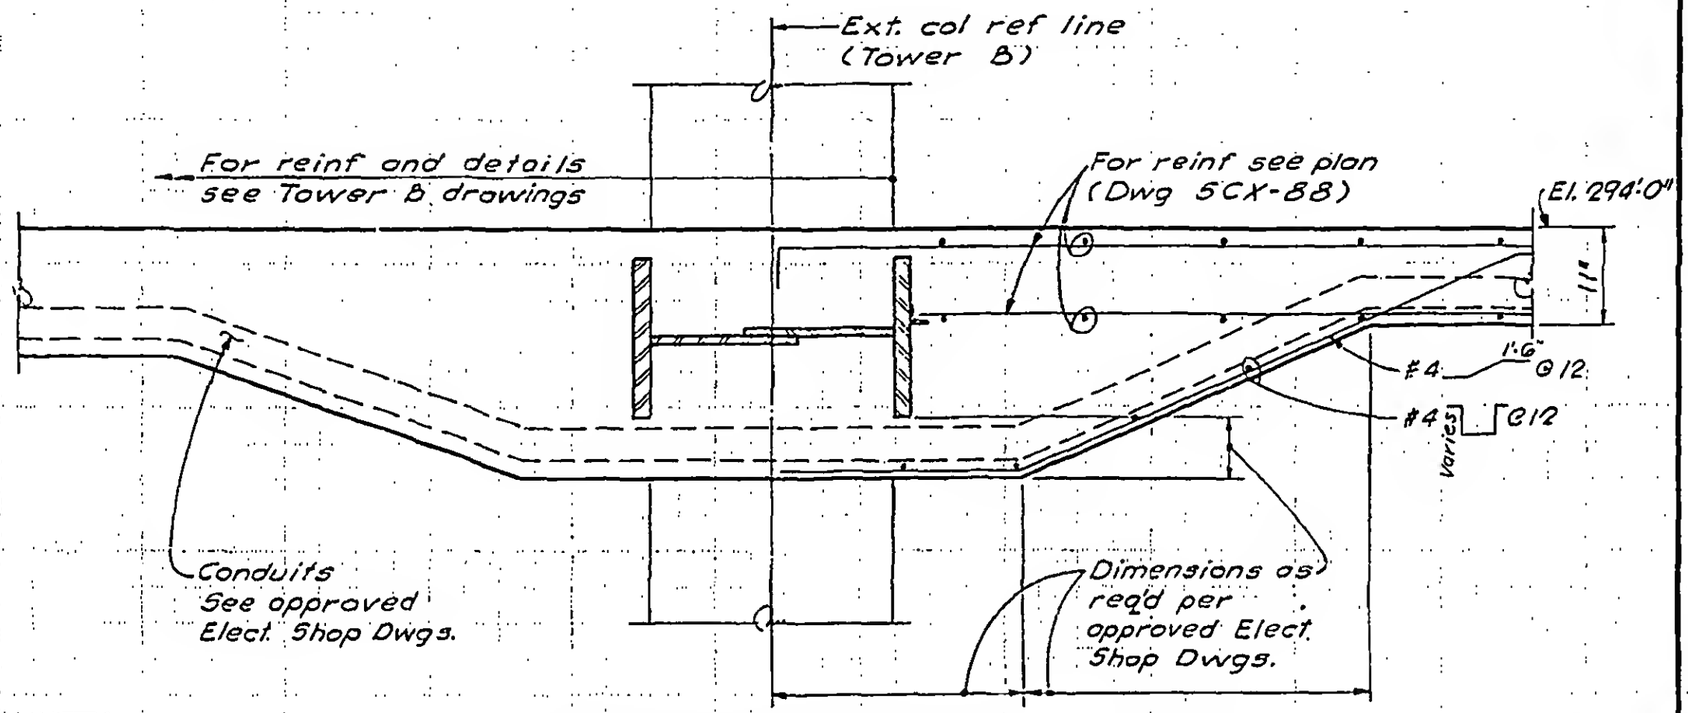

SECTION N-N

(3/4" = 1'-0")

LICENSED PROFESSIONAL ENGINEER
LESLIE E. ROBERTSON
No. 34360
UNIVERSITY OF THE STATE OF NEW YORK

DESIGNED: T.O.
DRAWN: G.K.
REVIEWED: E.L.

8-UK8-46.11