
SKILLING, HELLE, CHRISTIANSEN, ROBERTSON — Structural & Civil Engineers

PROJECT: THE WORLD TRADE CENTER | TITLE: SECTION AT ELEVATION 294'-0" | DATE: 3/30/70

REVISIONS

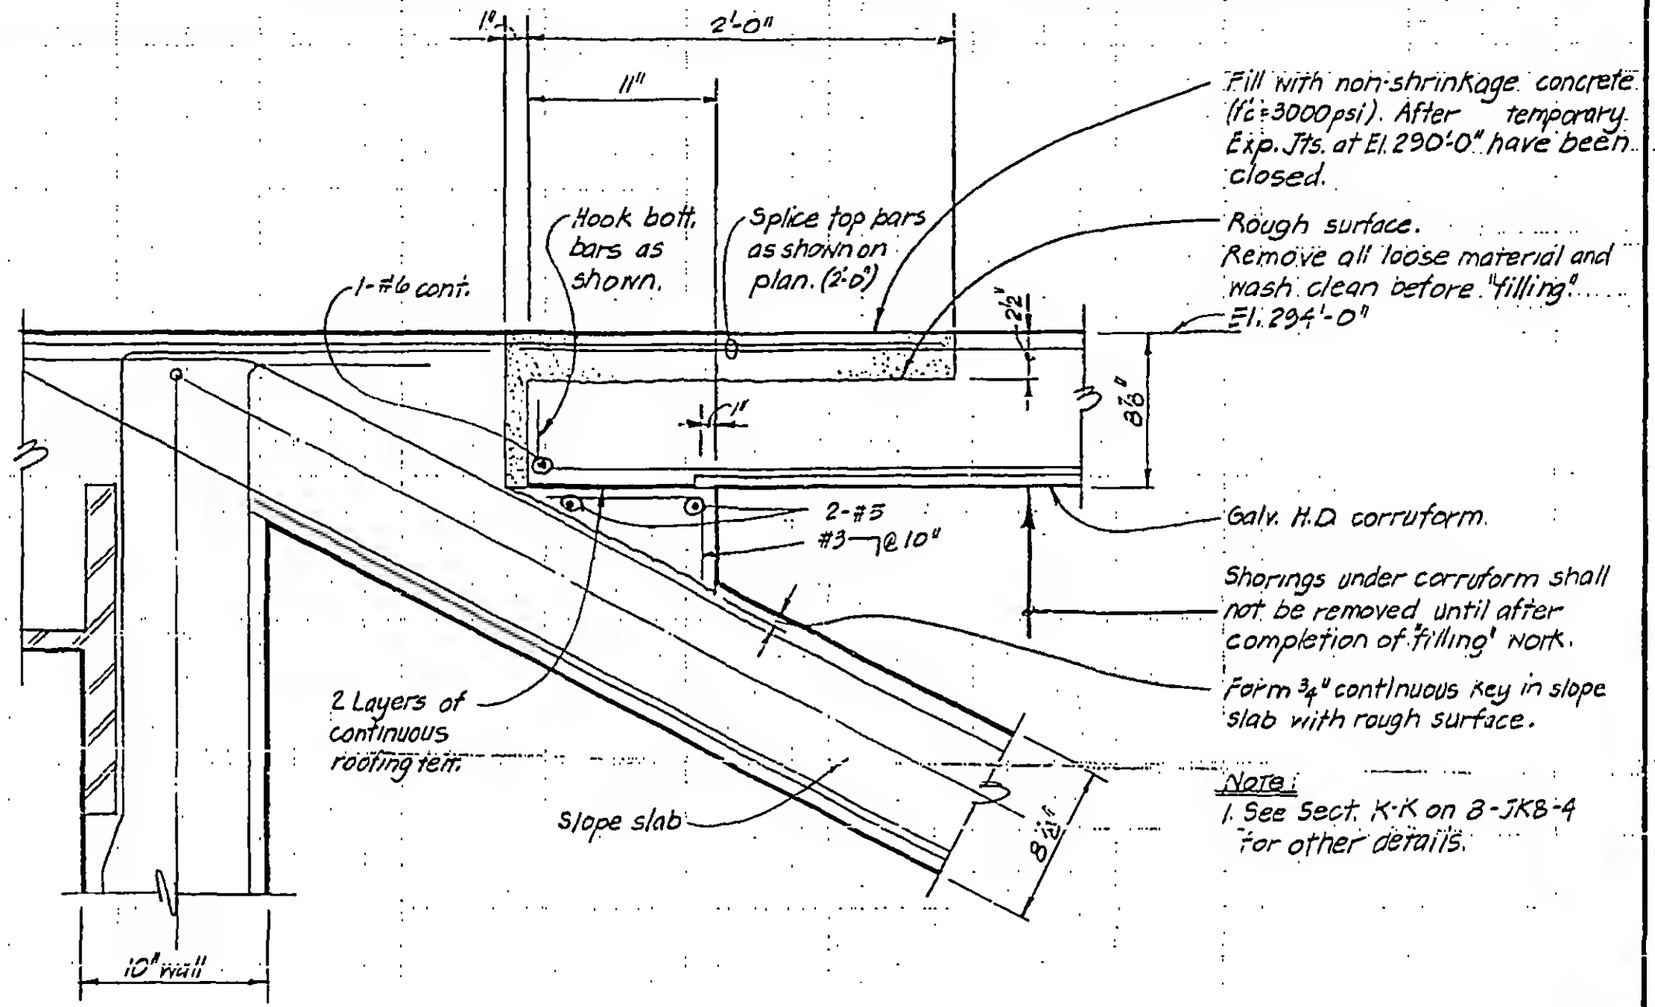

Note:
1. See Sect. K-K on 8-JK8-4 for other details.

SECTION R-R
(1½" = 1'-0")

LICENSED PROFESSIONAL ENGINEER — LESLIE E. ROBERTSON — No. 34380 — UNIVERSITY OF THE STATE OF NEW YORK

DESIGNED

DRAWN: P.M. Ozeki

REVIEWED: E.L.

8-JK8-46.14