
SKILLING, HELLE, CHRISTIANSEN, ROBERTSON — Structural & Civil Engineers

PROJECT THE WORLD TRADE CENTER | TITLE SECTION AT EL 284'-0" | DATE 8-29-69

REVISIONS

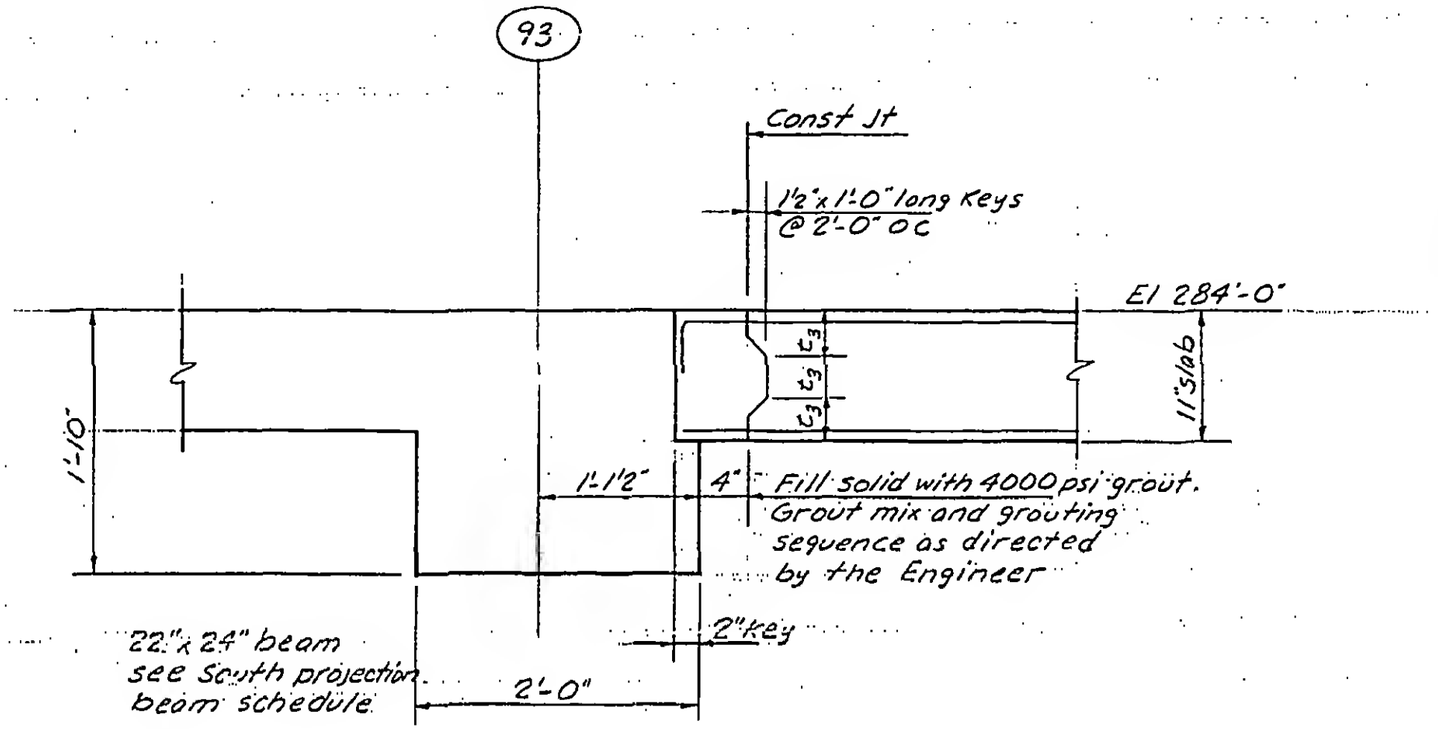

Section U-U
(1"=1'-0")



DESIGNED

DRAWN A.FRANQUI

REVIEWED E.L.

8-JK8-47.14