
SKILLING, HELLE, CHRISTIANSEN, ROBERTSON — Structural & Civil Engineers

PROJECT: THE WORLD TRADE CENTER | TITLE: SECTIONS | DATE: 1-16-70

REVISIONS
4-28-70
10-29-71

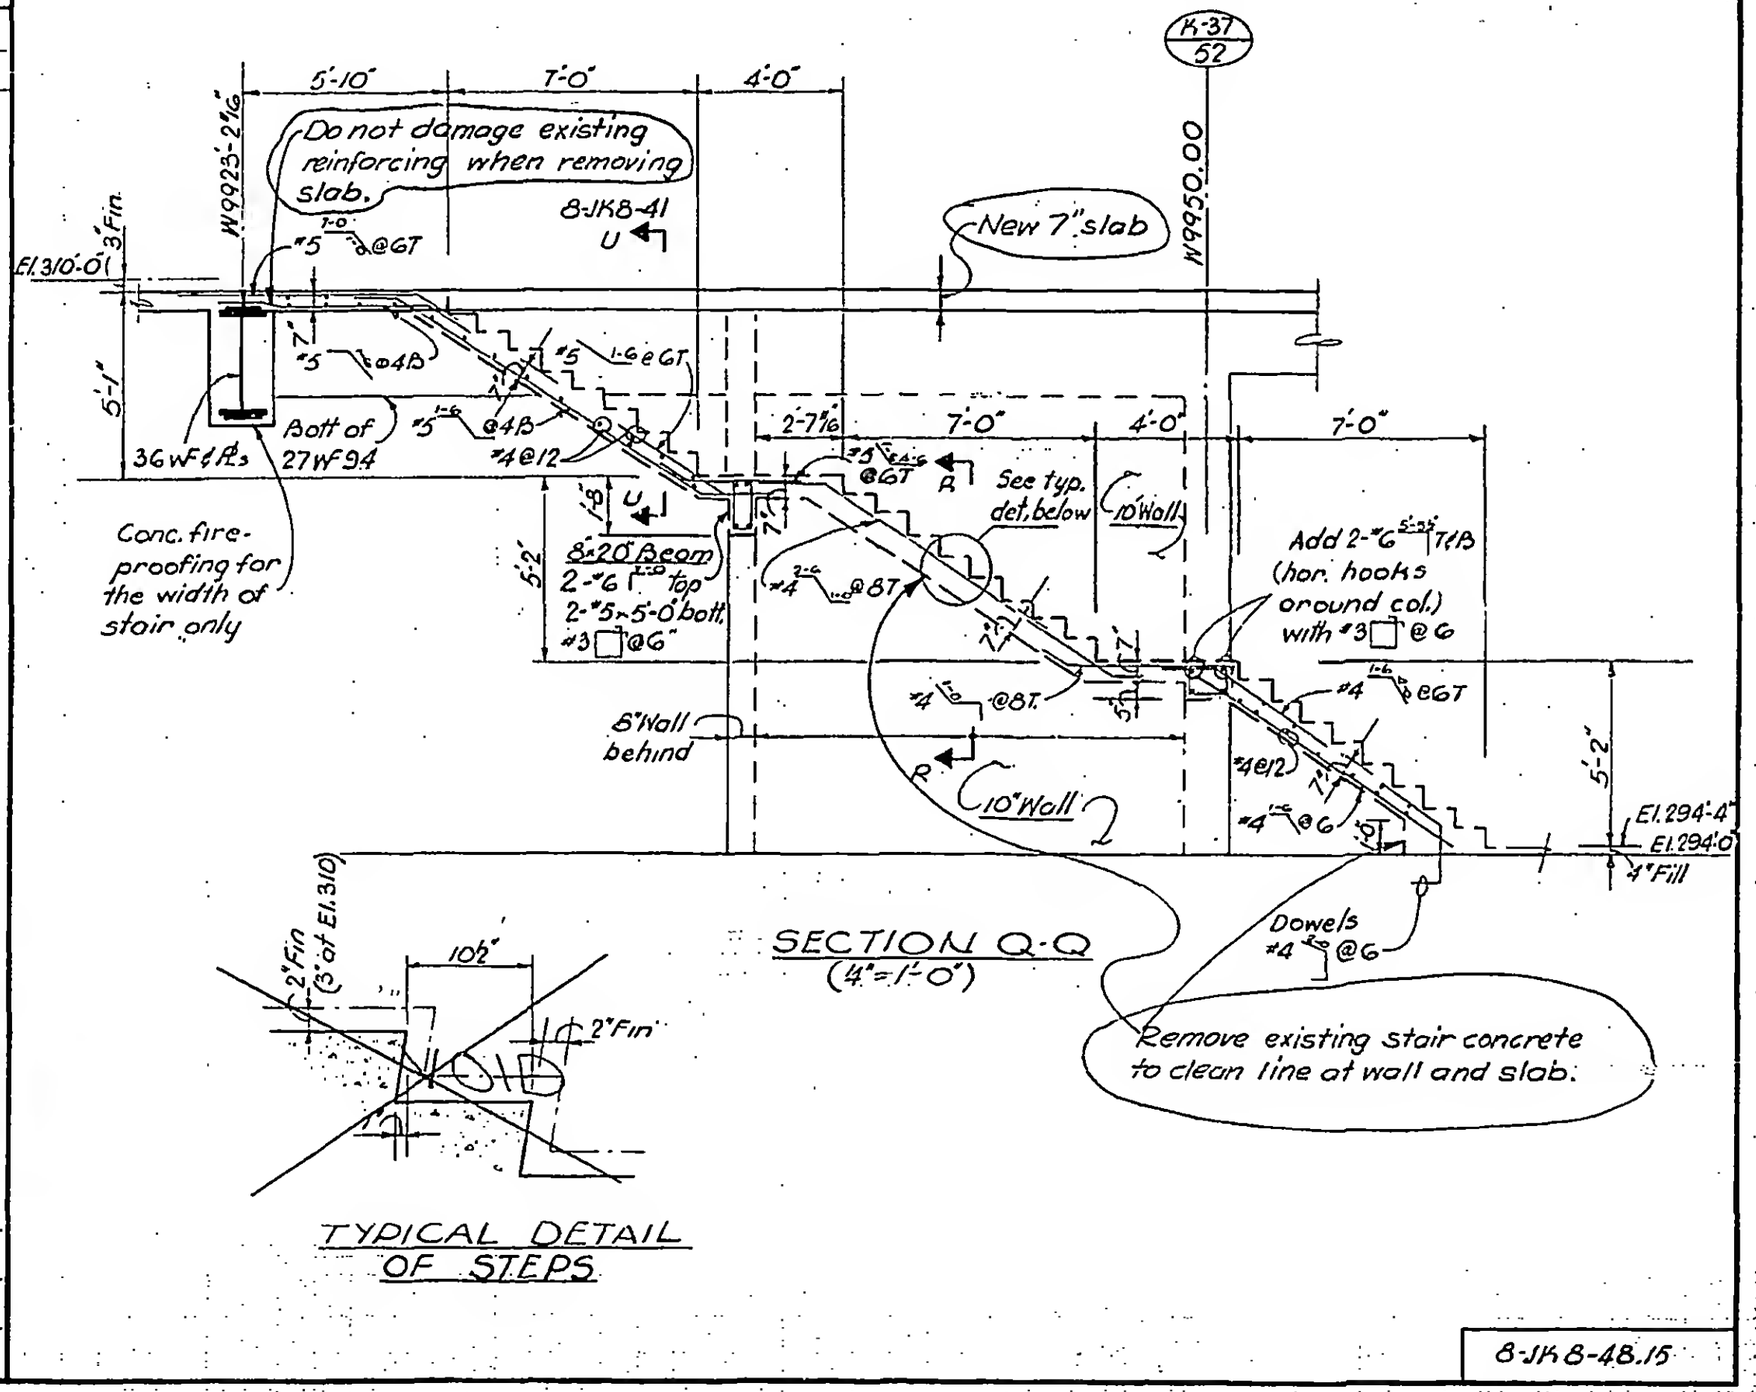

SECTION Q-Q
(4"=1'-0")

TYPICAL DETAIL OF STEPS

LICENSED PROFESSIONAL ENGINEER
LESLIE E. ROBERTSON
No 34360
UNIVERSITY OF THE STATE OF NEW YORK

DESIGNED
DRAWN: D. C. Huggins
REVIEWED: E.L.

8-JK8-48.15