
SKILLING, HELLE, CHRISTIANSEN, ROBERTSON — Structural & Civil Engineers


PROJECT: THE WORLD TRADE CENTER | TITLE: SECTIONS AT EL 290'-0" | DATE: 1-16-70

REVISIONS

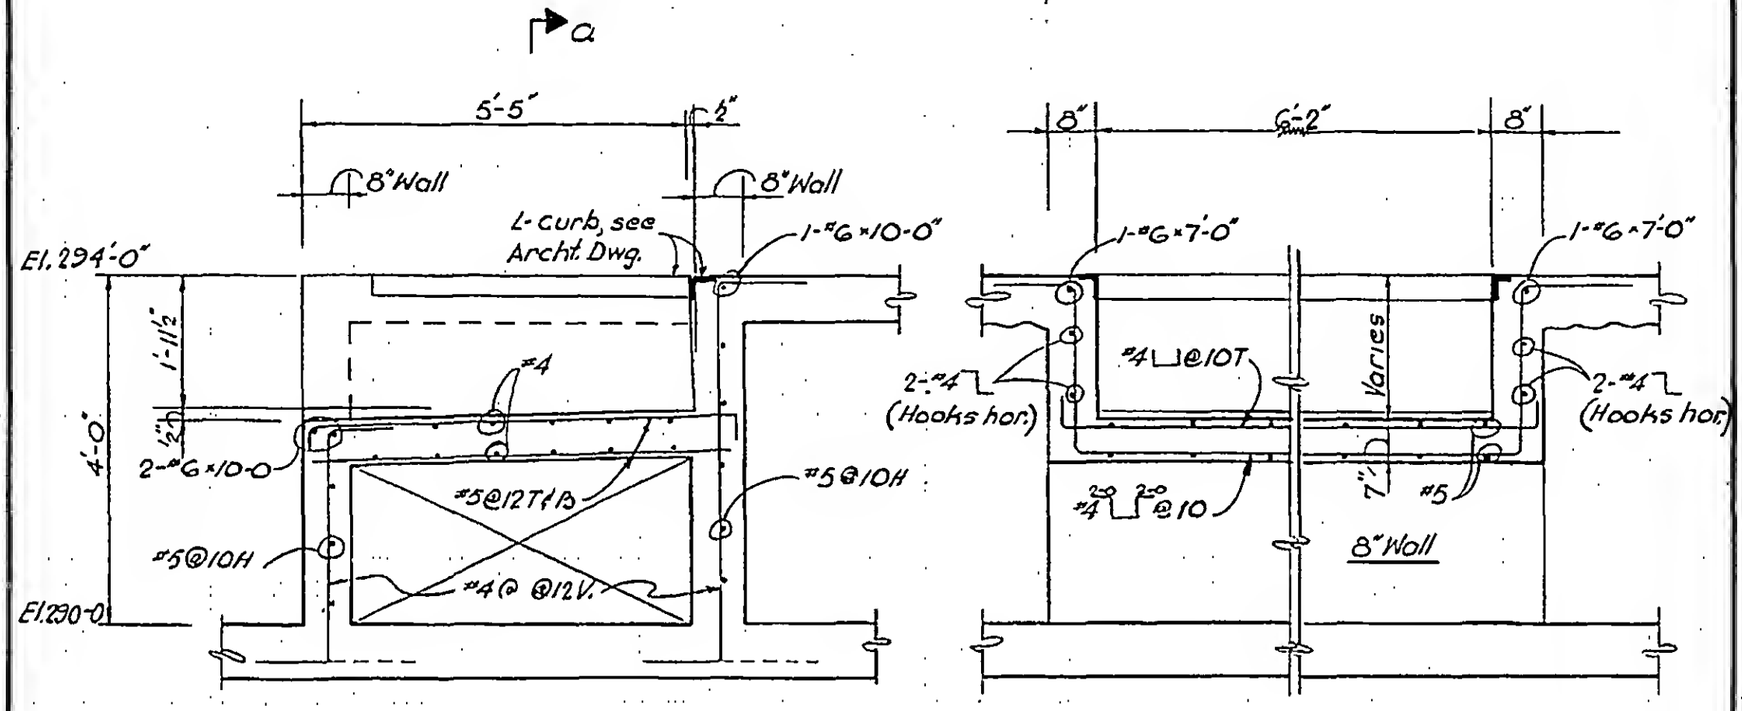

SECTION R-R
½"-1'-0"

Section a-a
½"-1'-0"

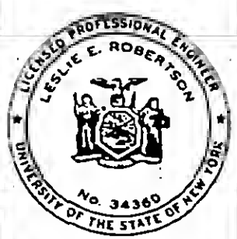

DESIGNED

DRAWN D.C. Huggins

REVIEWED E.L.

8-JK8-50.10