SKILLING, HELLE, CHRISTIANSEN, ROBERTSON — Structural & Civil Engineers

PROJECT: THE WORLD TRADE CENTER | TITLE: FL 107-PH TYPICAL DETAILS - TRUSS CONNECTIONS | DATE: 4-1-70

REVISIONS

5-27-70

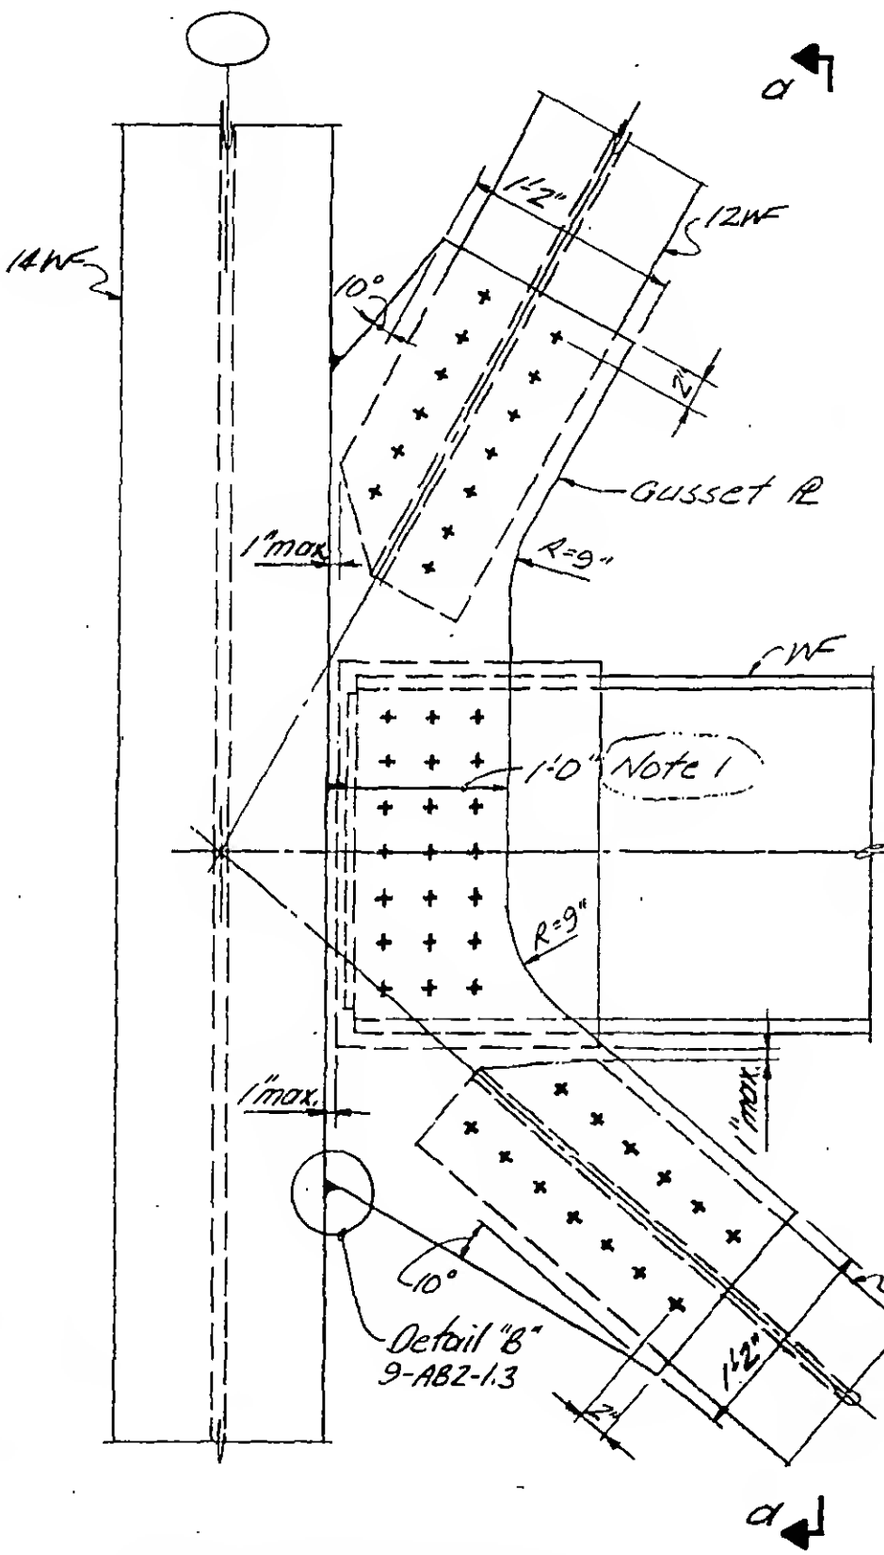

Two Diagonal and Beam to Column Connection

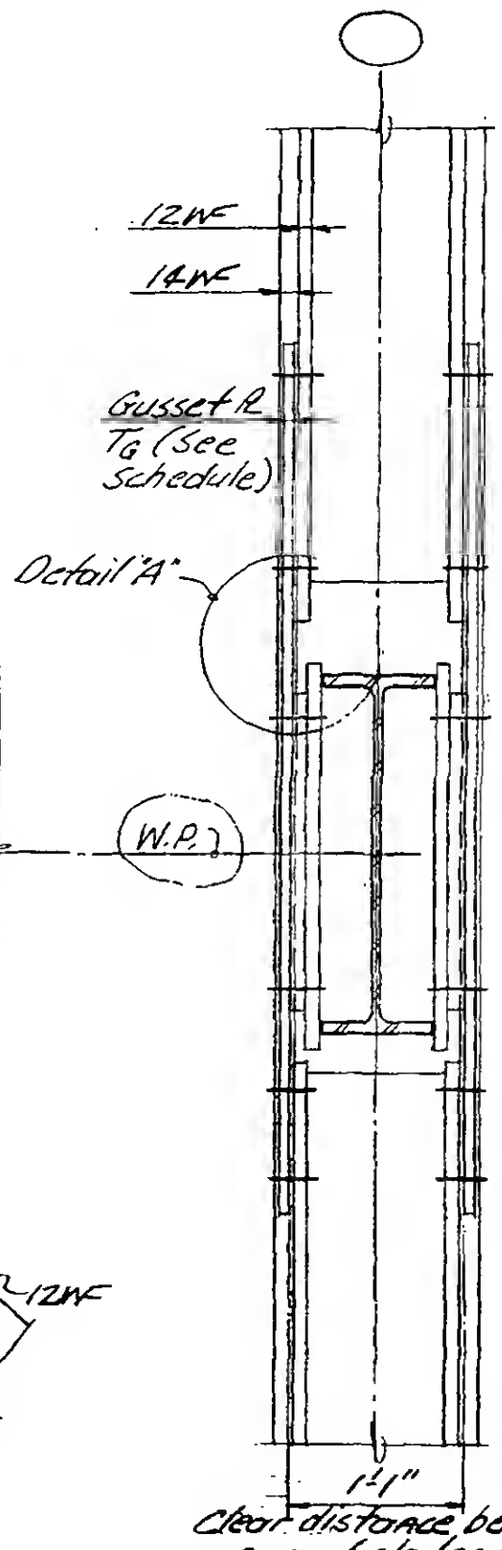

Section a-a

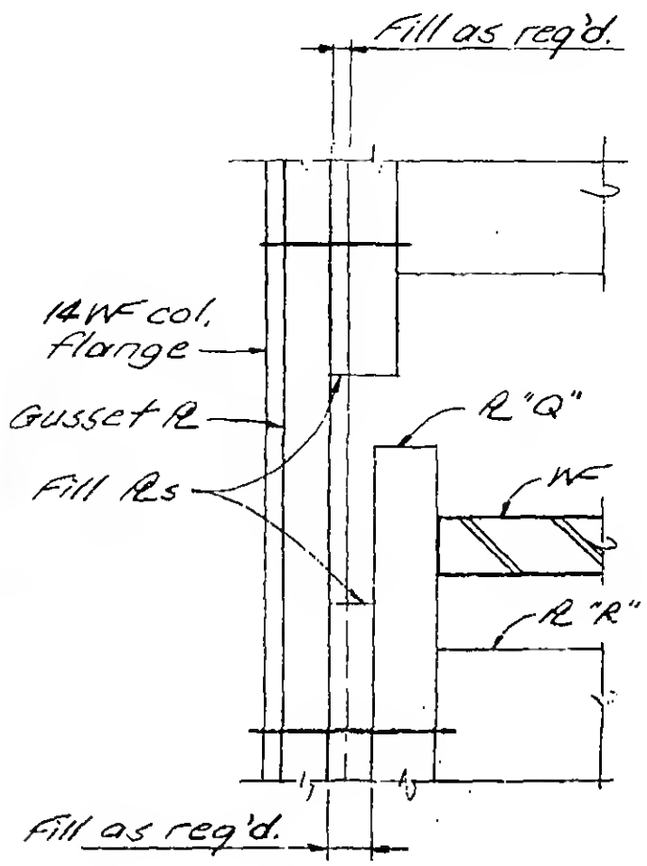

Detail "A"

Note 1
Minimum dimension. Increase as required to accommodate connection material. See specific details.

LICENSED PROFESSIONAL ENGINEER — LESLIE E. ROBERTSON — No. 34960 — UNIVERSITY OF THE STATE OF NEW YORK

DESIGNED: E. Drakos
DRAWN: J. Adams
REVIEWED: E. Drakos

9-AB2-1.1