SKILLING, HELLE, CHRISTIANSEN, ROBERTSON — Structural & Civil Engineers

PROJECT: THE WORLD TRADE CENTER

TITLE: FL. 107-PH. STUD DETAILS AT EXT. WALL-FL. 110

DATE: 9-15-70

REVISIONS

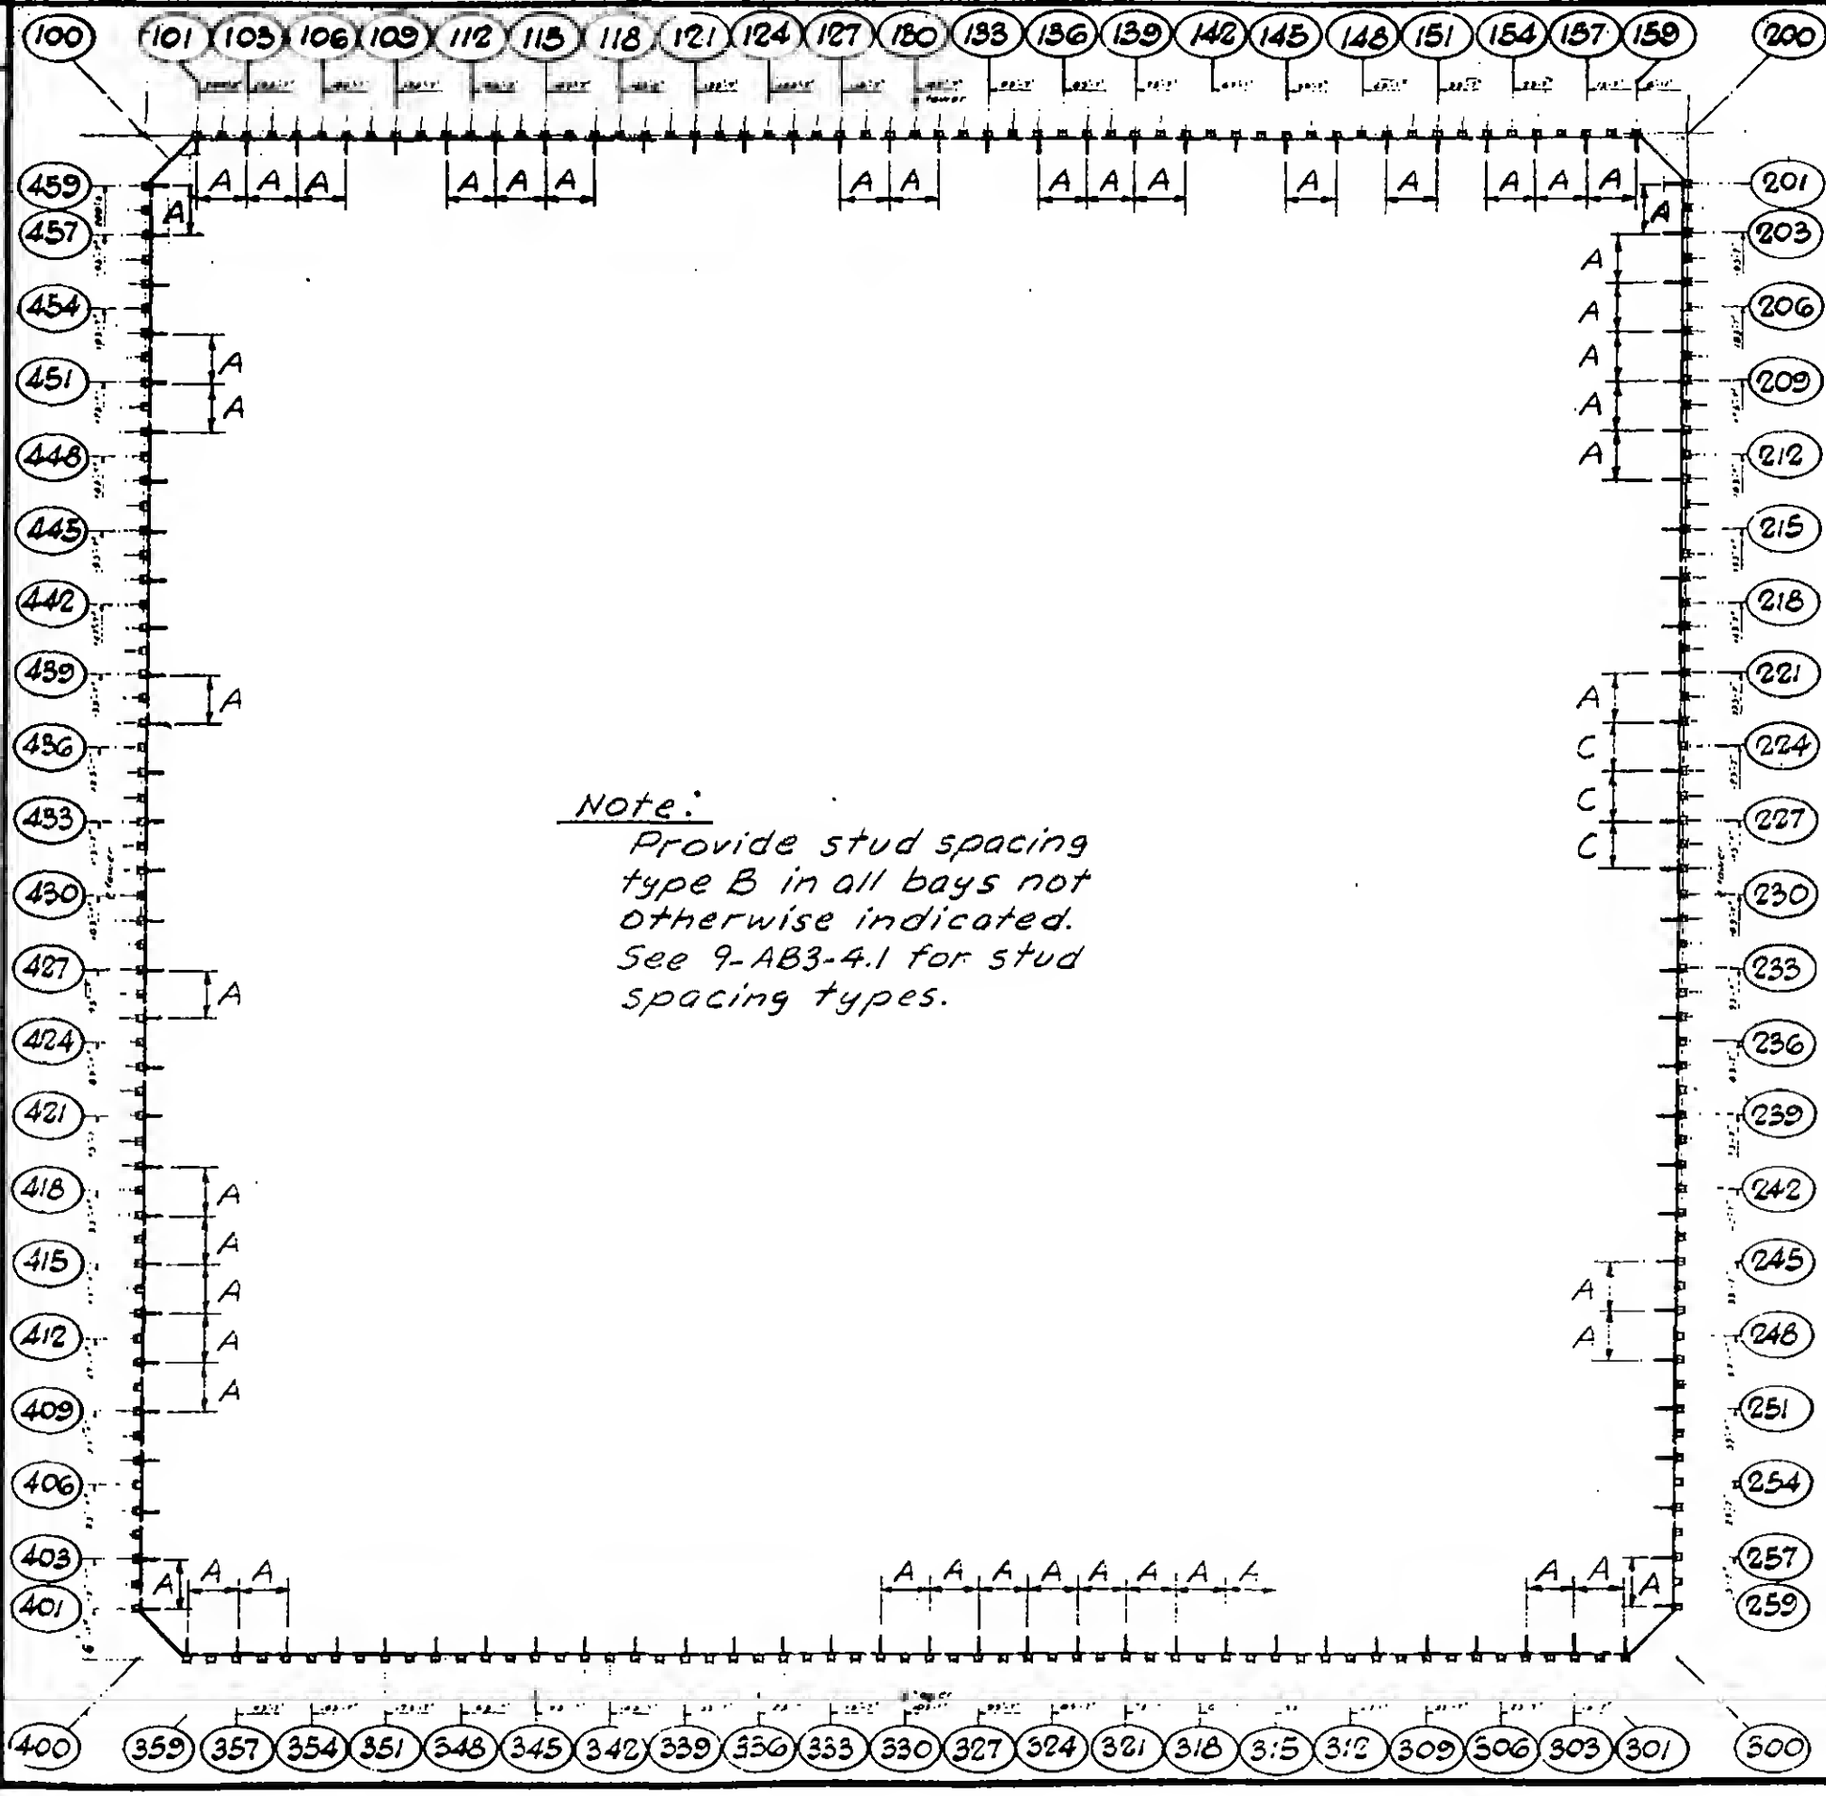

NORTH

TOWER A

Note:
Provide stud spacing type B in all bays not otherwise indicated. See 9-AB3-4.1 for stud spacing types.

KEY PLAN
FLOOR 110

DRAWN
A. FRANQUI

REVIEWED

9-A3-4.2