
SKILLING, HELLE, CHRISTIANSEN, ROBERTSON — Structural & Civil Engineers

PROJECT THE WORLD TRADE CENTER | TITLE FL. 107-PH CONNECTION DETAILS - FL 107 | DATE 4-1-70


REVISIONS

5/27/70
7/8/70

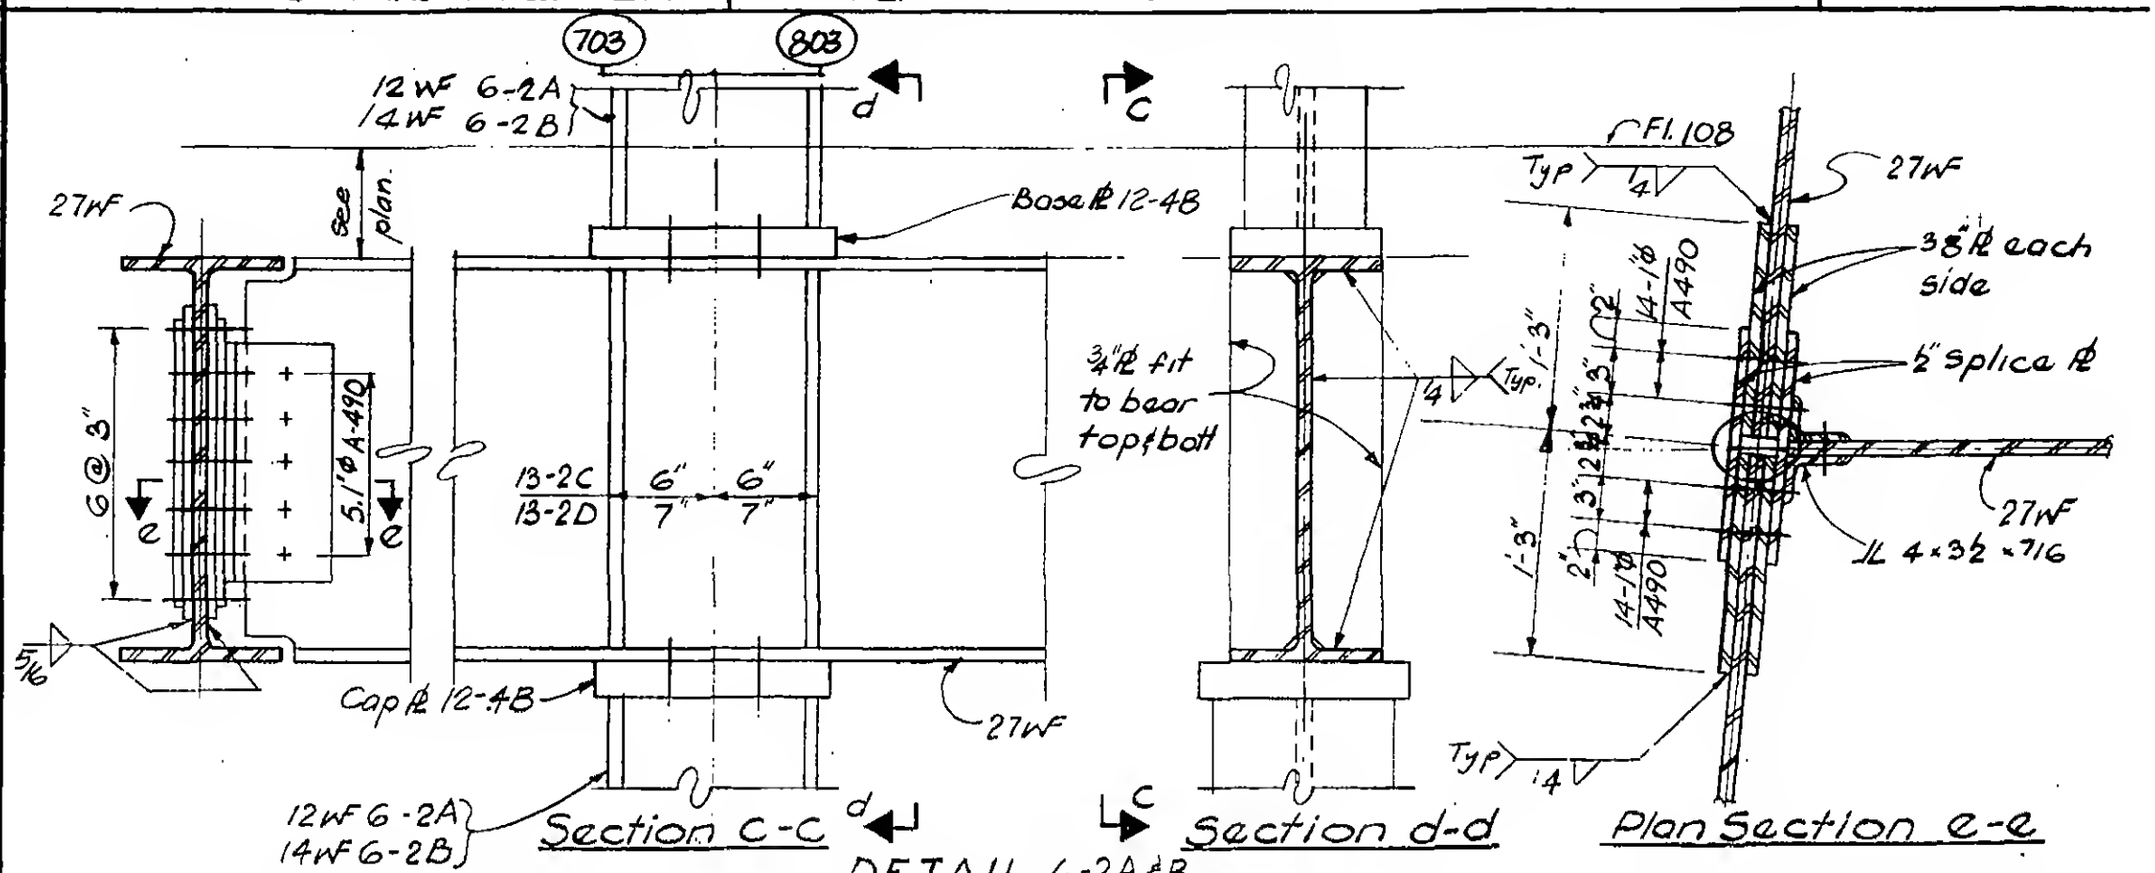

Section c-c — Section d-d — Plan Section e-e

DETAIL 6-2A&B

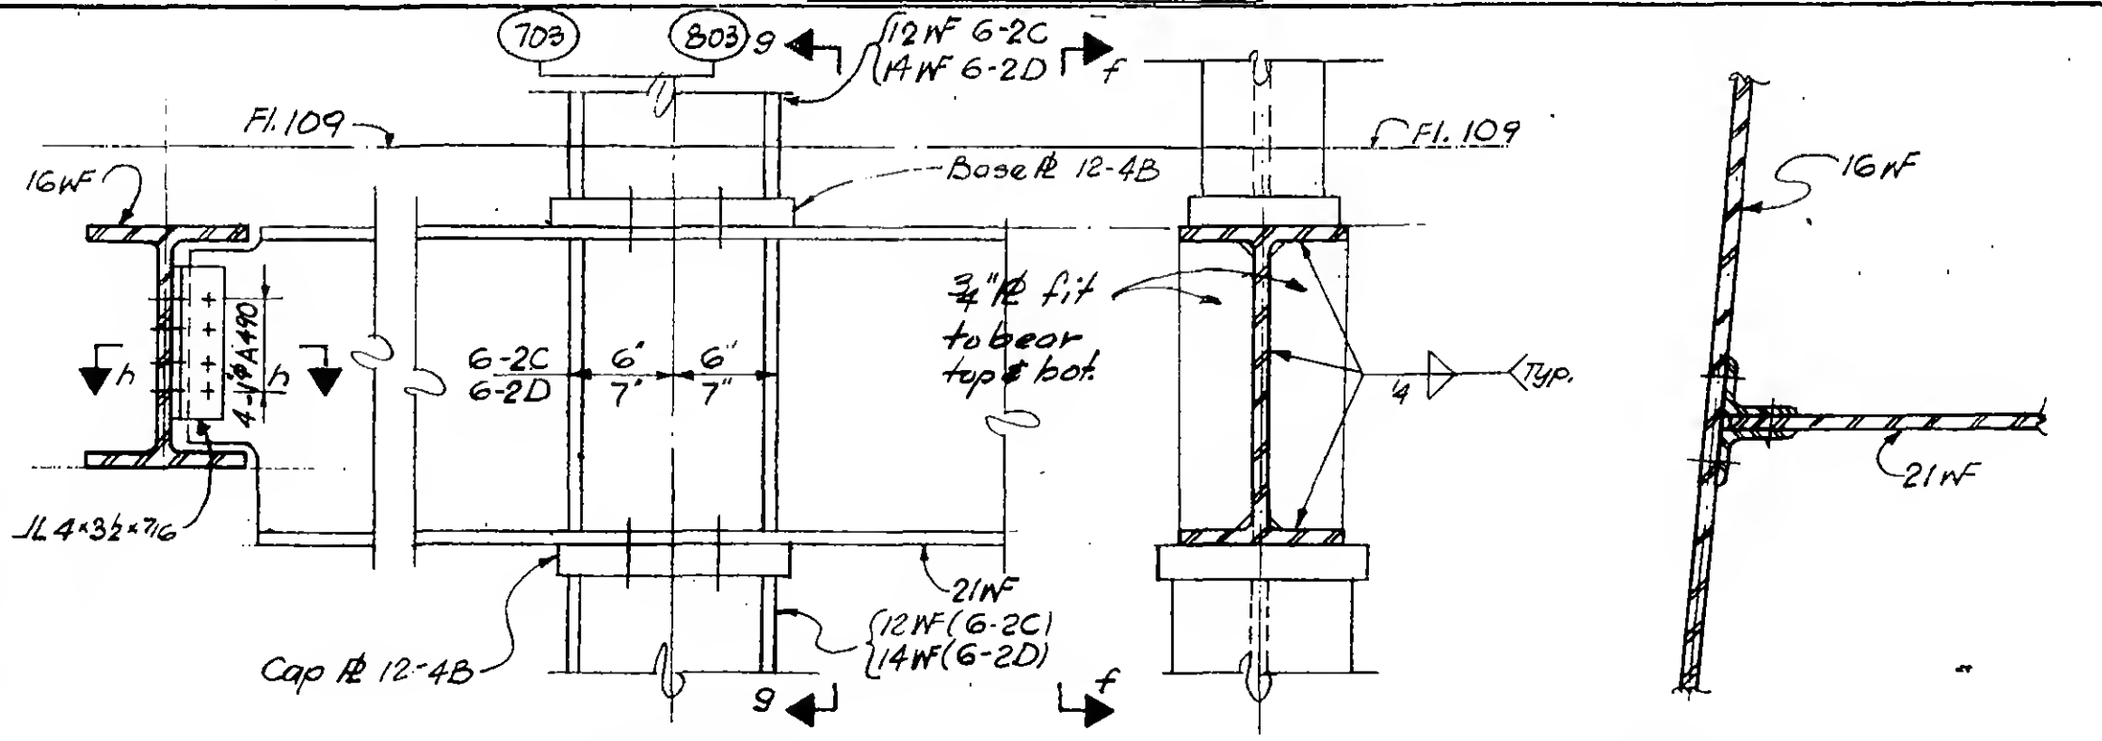

Section f-f — Section g-g — Plan Section h-h

DETAIL 6-2C&D

LICENSED PROFESSIONAL ENGINEER — LESLIE E. ROBERTSON — No. 34960 — UNIVERSITY OF THE STATE OF NEW YORK

DESIGNED K. Hwang
DRAWN D. Huggins
REVIEWED E. Drakos

9-AB 6-2