
SKILLING, HELLE, CHRISTIANSEN, ROBERTSON — Structural & Civil Engineers


PROJECT THE WORLD TRADE CENTER | TITLE FLOOR 107 - PH HORIZONTAL BRACING | DATE 4-1-70

REVISIONS


5/27/70
6/15/70
7/8/70

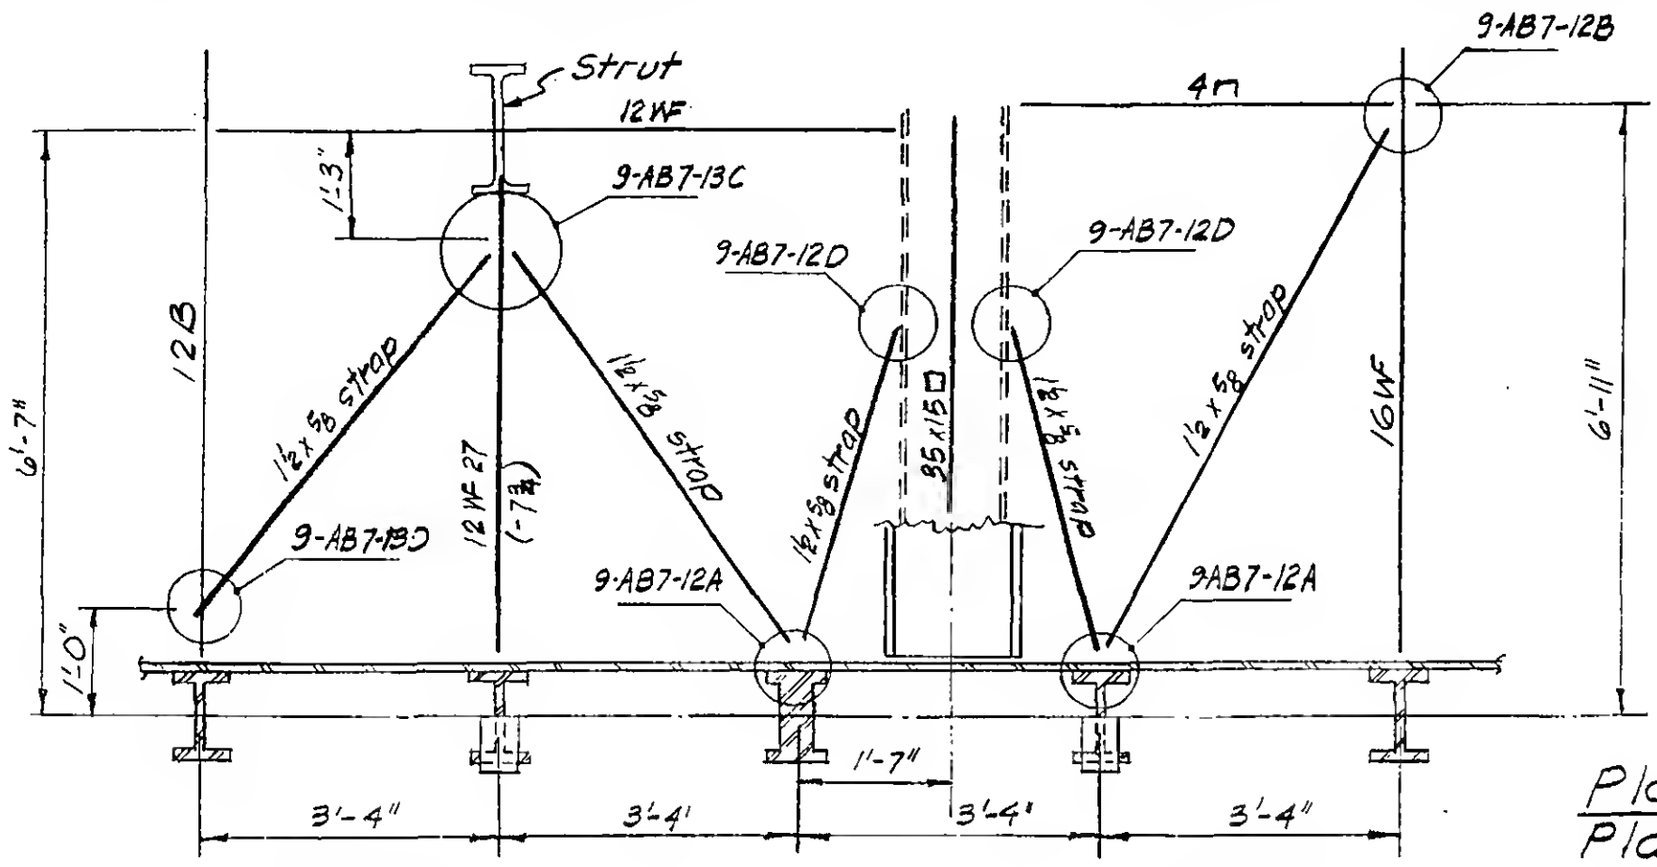


Plan 7-11K (as shown)
Plan 7-11M (opp. hand)

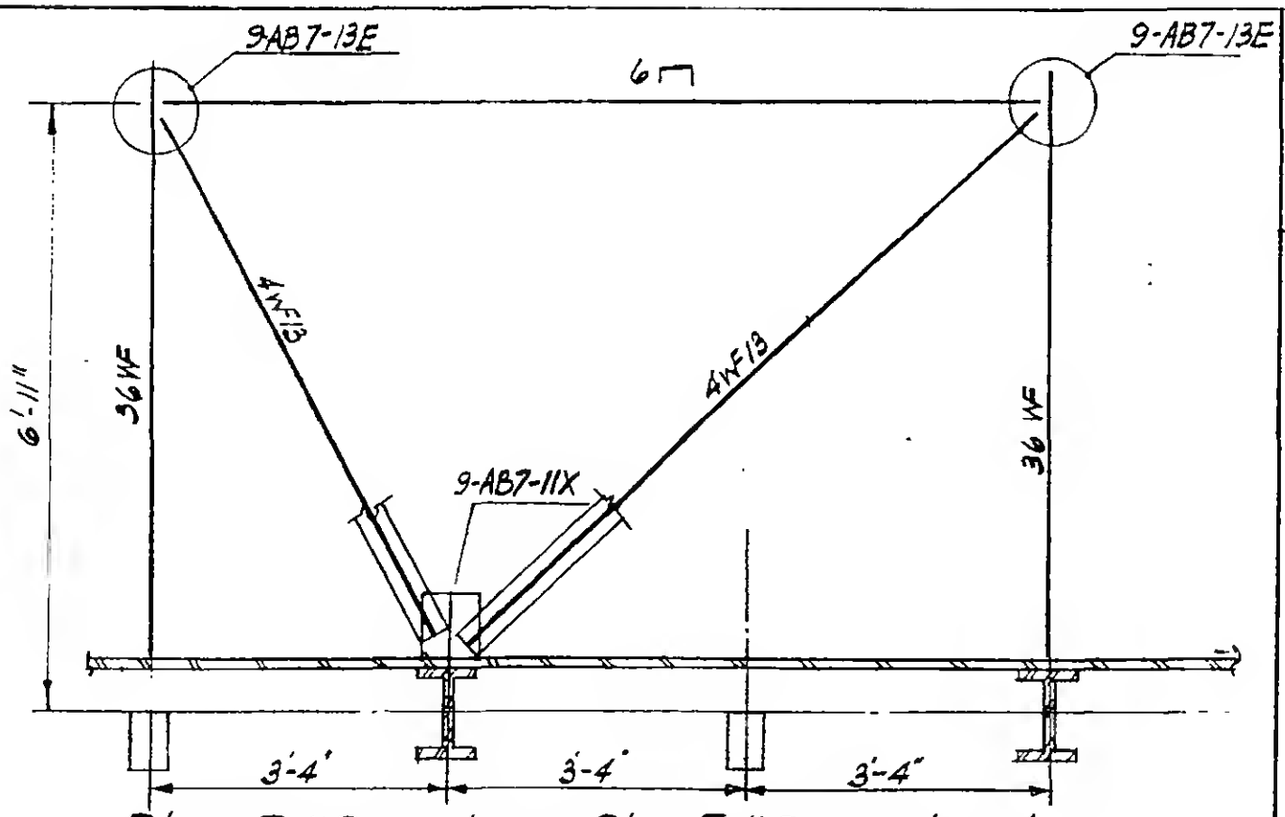

Plan 7-11P as shown Plan 7-11Q opp. hand

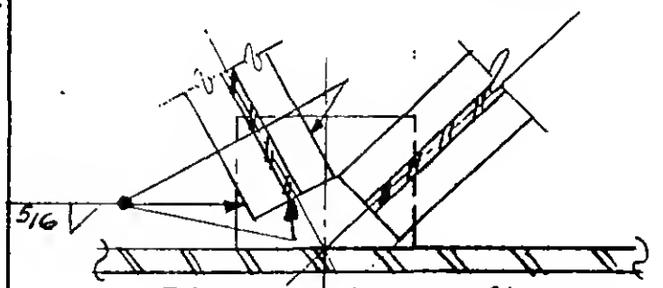

Plan bottom flange

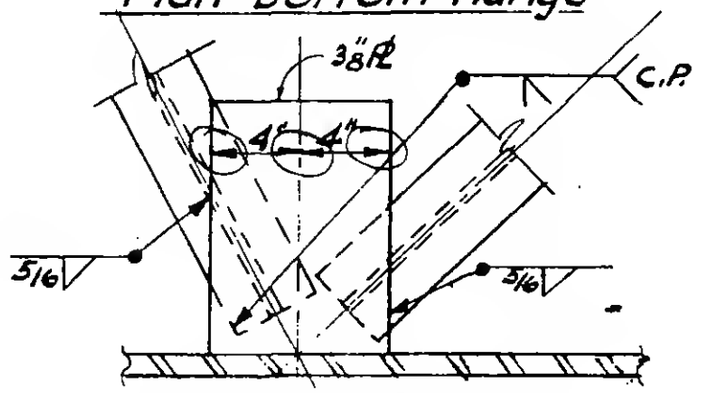

Plan top flange

DETAIL 7-11X

9-AB7-11

LICENSED PROFESSIONAL ENGINEER
LESLIE E. ROBERTSON
No. 34360
UNIVERSITY OF THE STATE OF NEW YORK

DESIGNED

DRAWN P Ozeki

REVIEWED W Brewer