
SKILLING, HELLE, CHRISTIANSEN, ROBERTSON — Structural & Civil Engineers


PROJECT: THE WORLD TRADE CENTER | TITLE: FL. 107-PH. BRIDGING DETAILS | DATE: 4-1-70

VISIONS


6/15/70

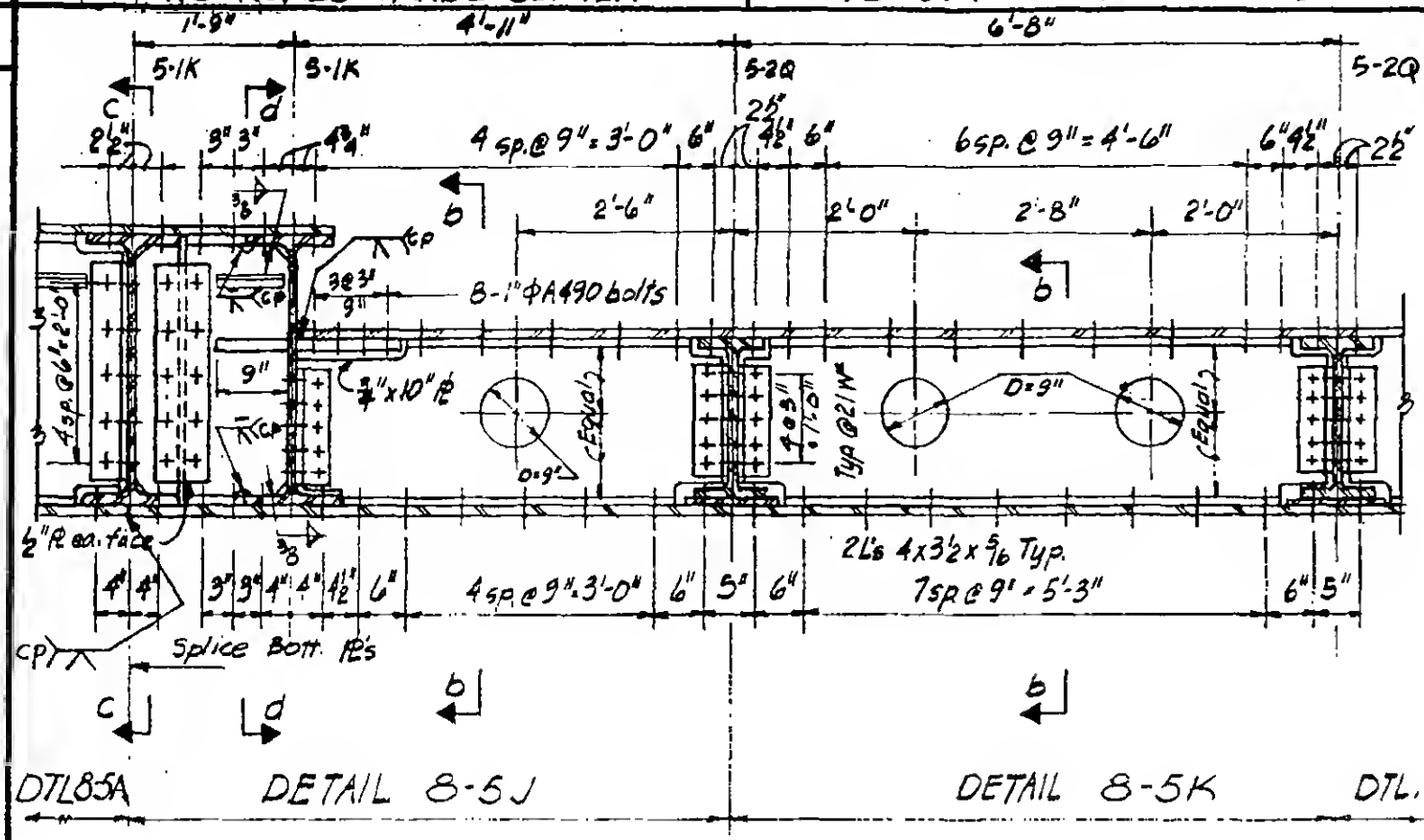


DTL 8-5A — DETAIL 8-5J — DETAIL 8-5K — DTL. 8-5K

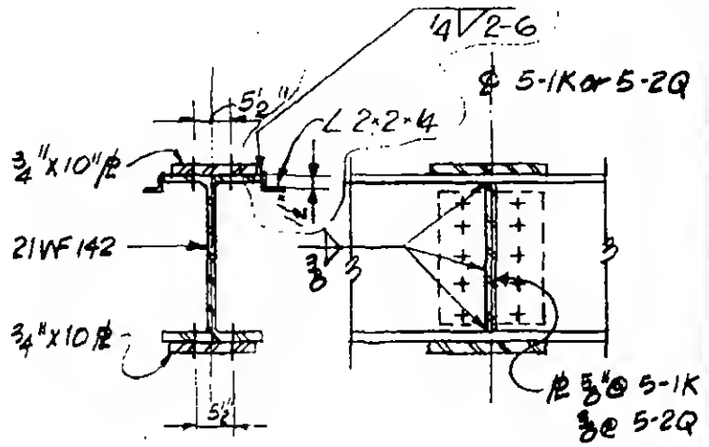


Section b-b — Section cc

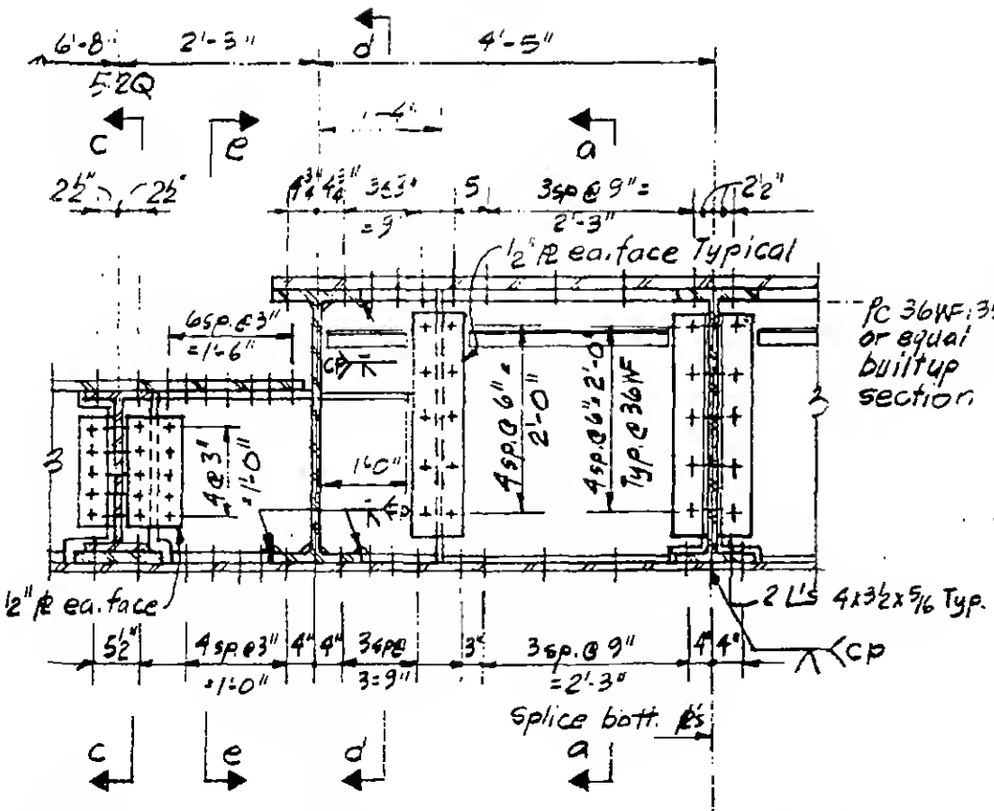

DTL. 8-5K — DETAIL 8-5N — DTL. 8-5A

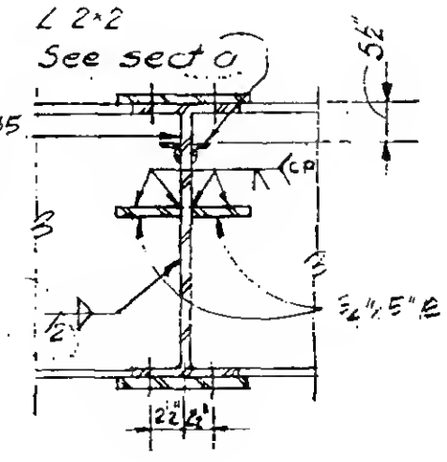

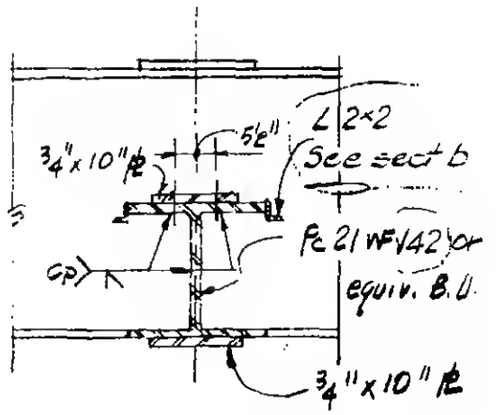

Note:
All bolts ¾" ϕ unless otherwise noted

LICENSED PROFESSIONAL ENGINEER — LESLIE E. ROBERTSON — No. 34360 — UNIVERSITY OF THE STATE OF NEW YORK

SIGNED

DRAWN: P.M. Ozeki

REVIEWED

9-AB8-5.2