SKILLING, HELLE, CHRISTIANSEN, ROBERTSON. Structural & Civil Engineers

PROJECT THE WORLD TRADE CENTER | TITLE FL. 107-PH - LOUVER SUPPORTS - ELEVATION WALL 100 | DATE 4-1-70

REVISIONS

6/15/70 R
2/5/71

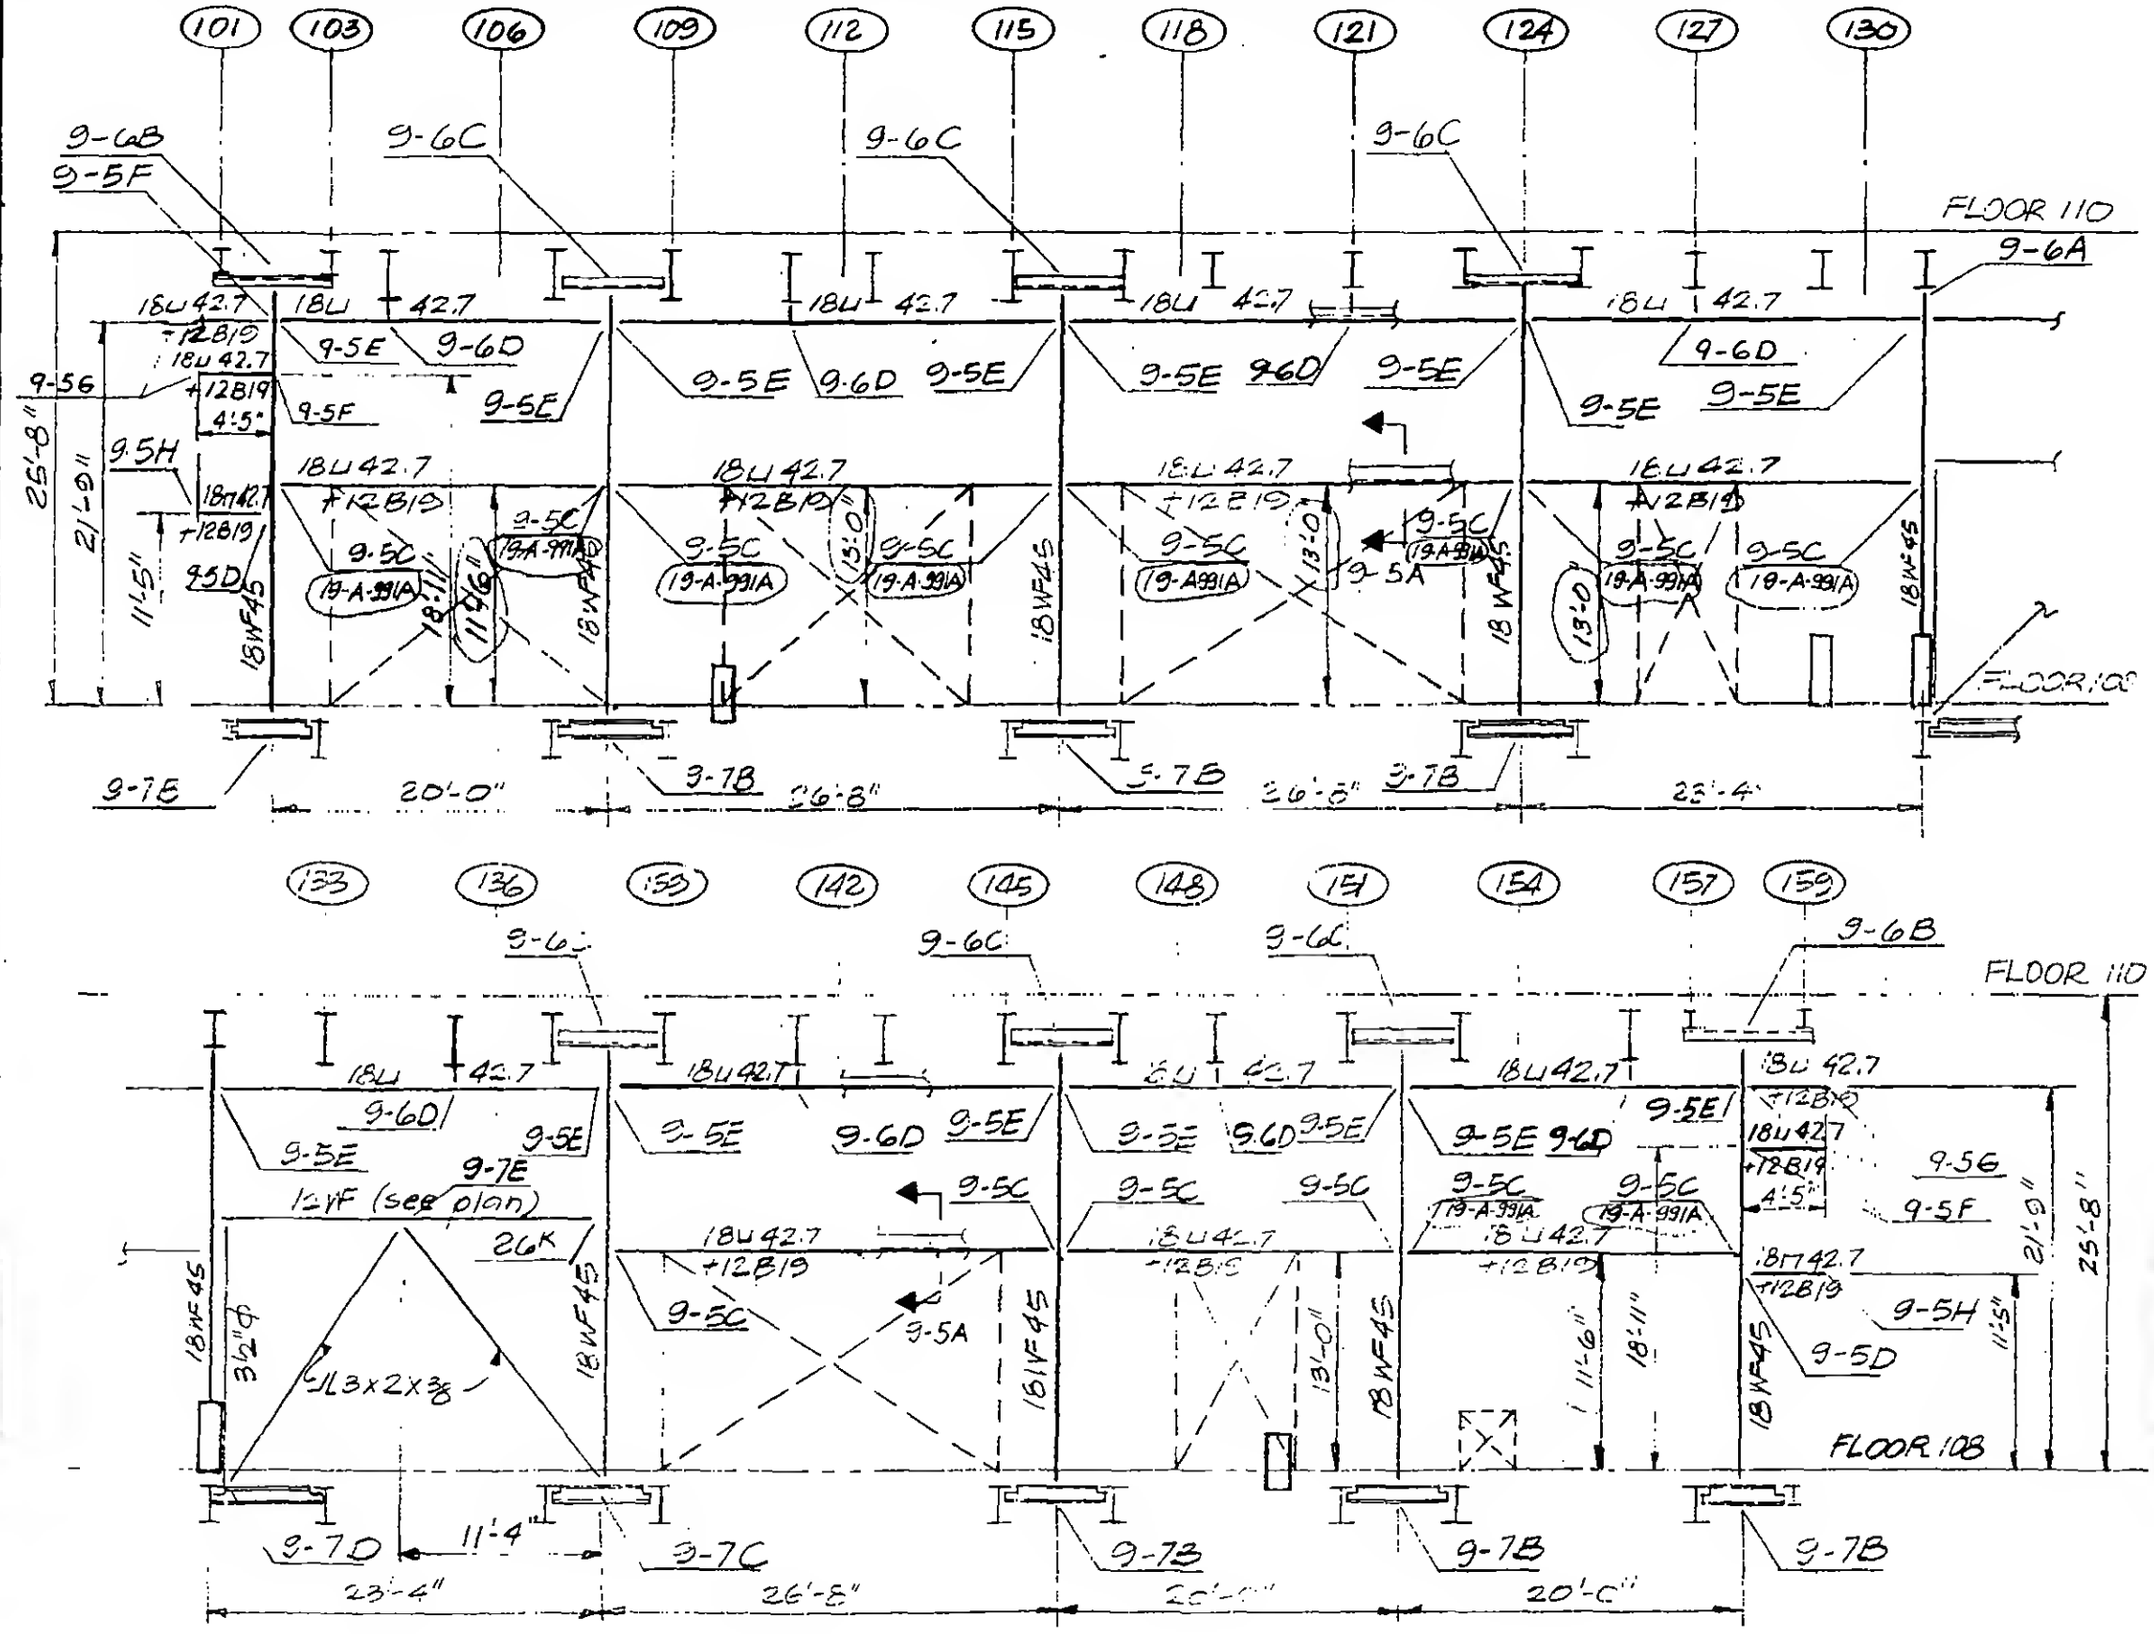

Note: 19-A-911 details apply to Tower A only

LICENSED PROFESSIONAL ENGINEER
LESLIE E. ROBERTSON
No. 34360
UNIVERSITY OF THE STATE OF NEW YORK

DESIGNED

DRAWN P. Ozelis

REVIEWED

9-AB9-1