
SKILLING, HELLE, CHRISTIANSEN, ROBERTSON — Structural & Civil Engineers

PROJECT: THE WORLD TRADE CENTER | TITLE: FL. 107 PH LOUVER SUPPORTS - ELEVATION WALL 200 | DATE: 4-1-70

/ISIONS

6/15/70 R
2/5/71

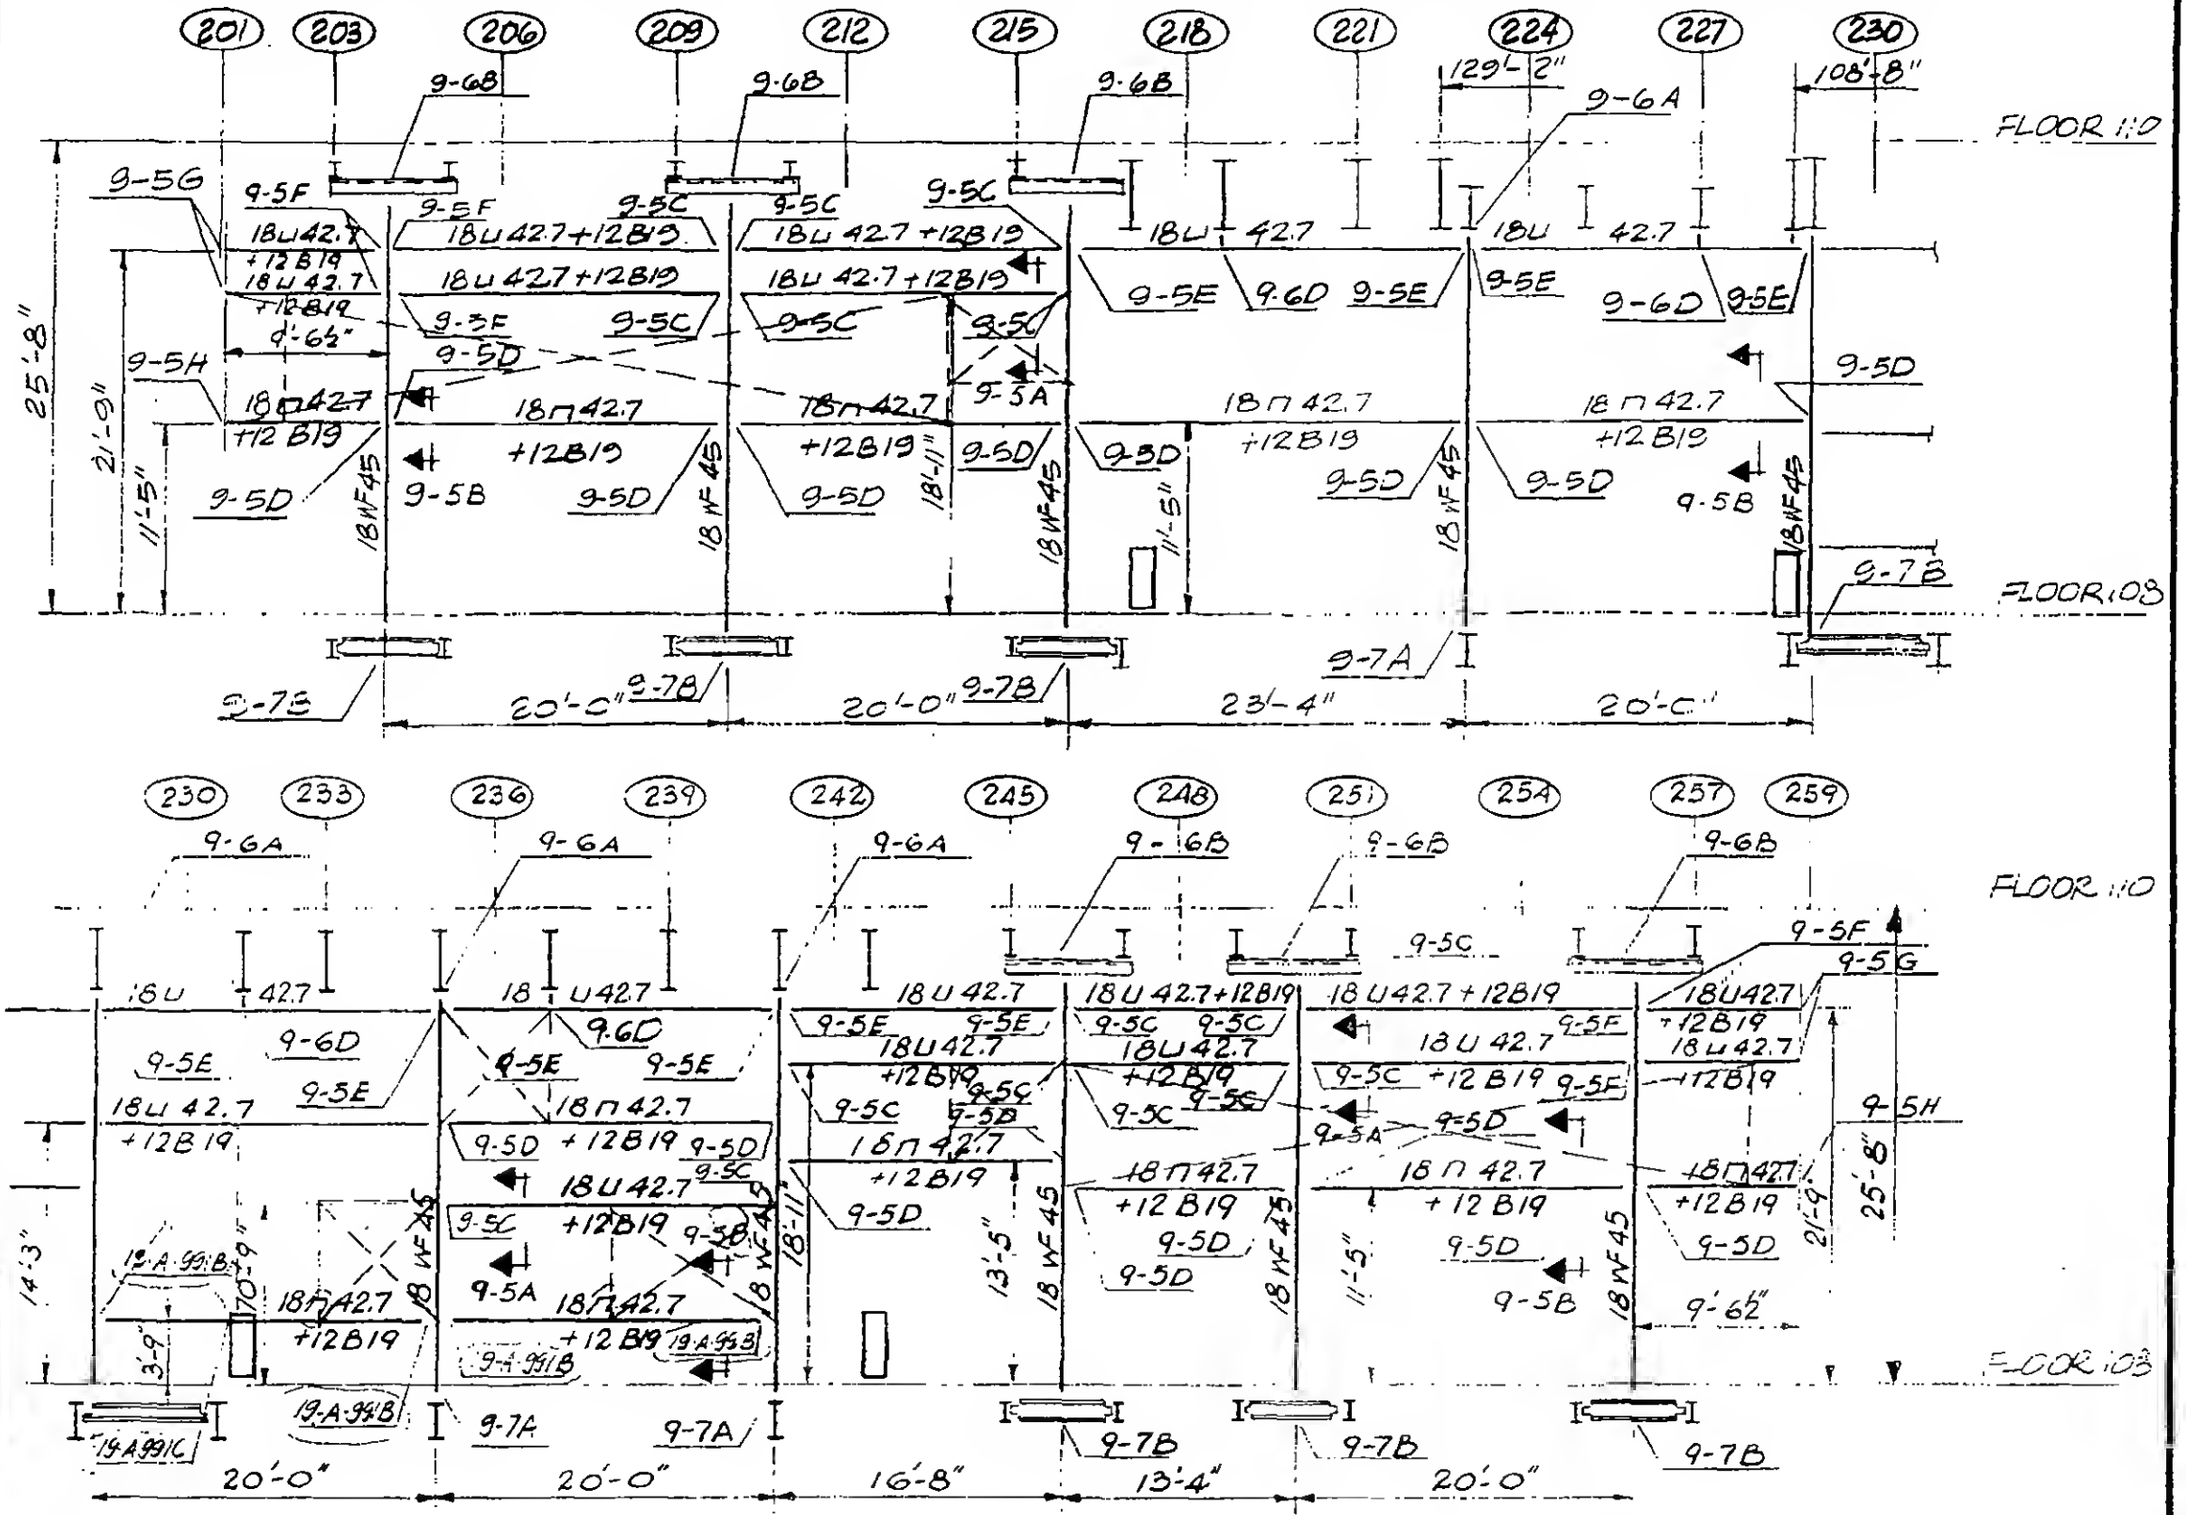

For Tower B see 9-B 9-2.2 & 2.3

LICENSED PROFESSIONAL ENGINEER
LESLIE E. ROBERTSON
No. 34360
UNIVERSITY OF THE STATE OF NEW YORK

DESIGNED

DRAWN
D. Huggins

REVIEWED

9-A 9-2.1