
SKILLING, HELLE, CHRISTIANSEN, ROBERTSON — Structural & Civil Engineers

PROJECT: WORLD TRADE CENTER | TITLE: FL. 107 DH LOUVER SUPPORTS - ELEVATION WALL 200 | DATE: 2/6/71

EVISIONS

3-1-71

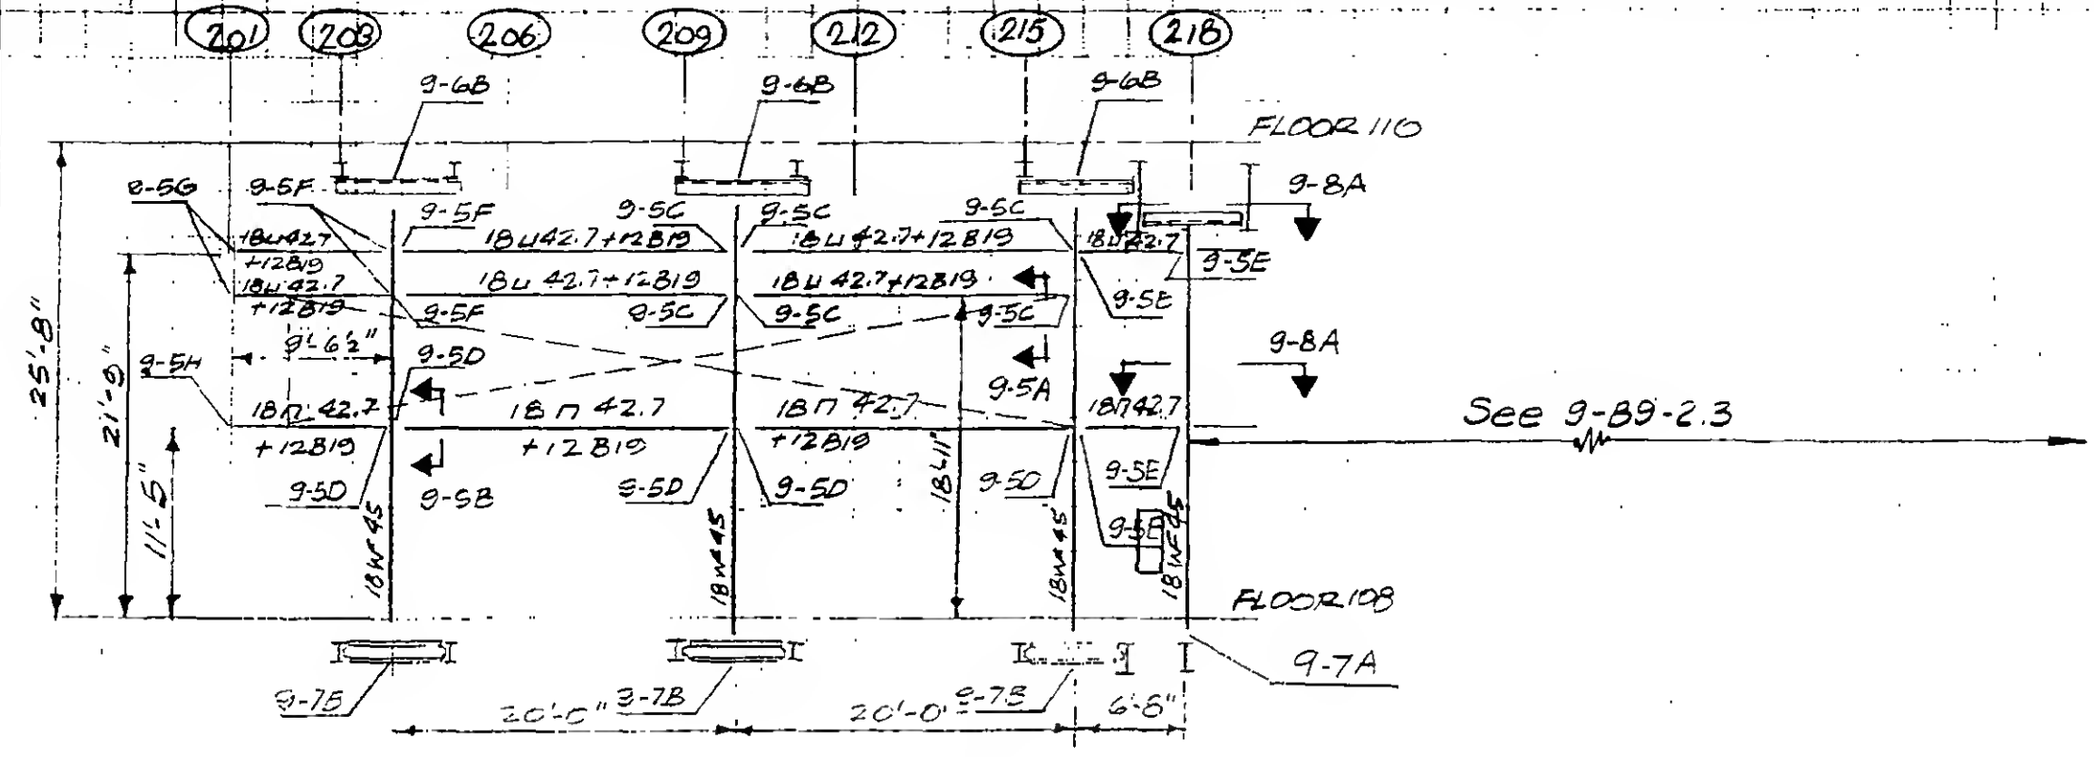

LICENSED PROFESSIONAL ENGINEER — LESLIE E. ROBERTSON — No 34360 — UNIVERSITY OF THE STATE OF NEW YORK

DESIGNED

DRAWN: D. Jones

REVIEWED

9-B9-2.2