SKILLING, HELLE, CHRISTIANSEN, ROBERTSON — Structural & Civil Engineers

PROJECT THE WORLD TRADE CENTER | TITLE FL 107 PH-LOUVER SUPPORTS-ELEVATION WALL 400 | DATE 4-1-70

REVISIONS

6/15/70 R
2/5/71

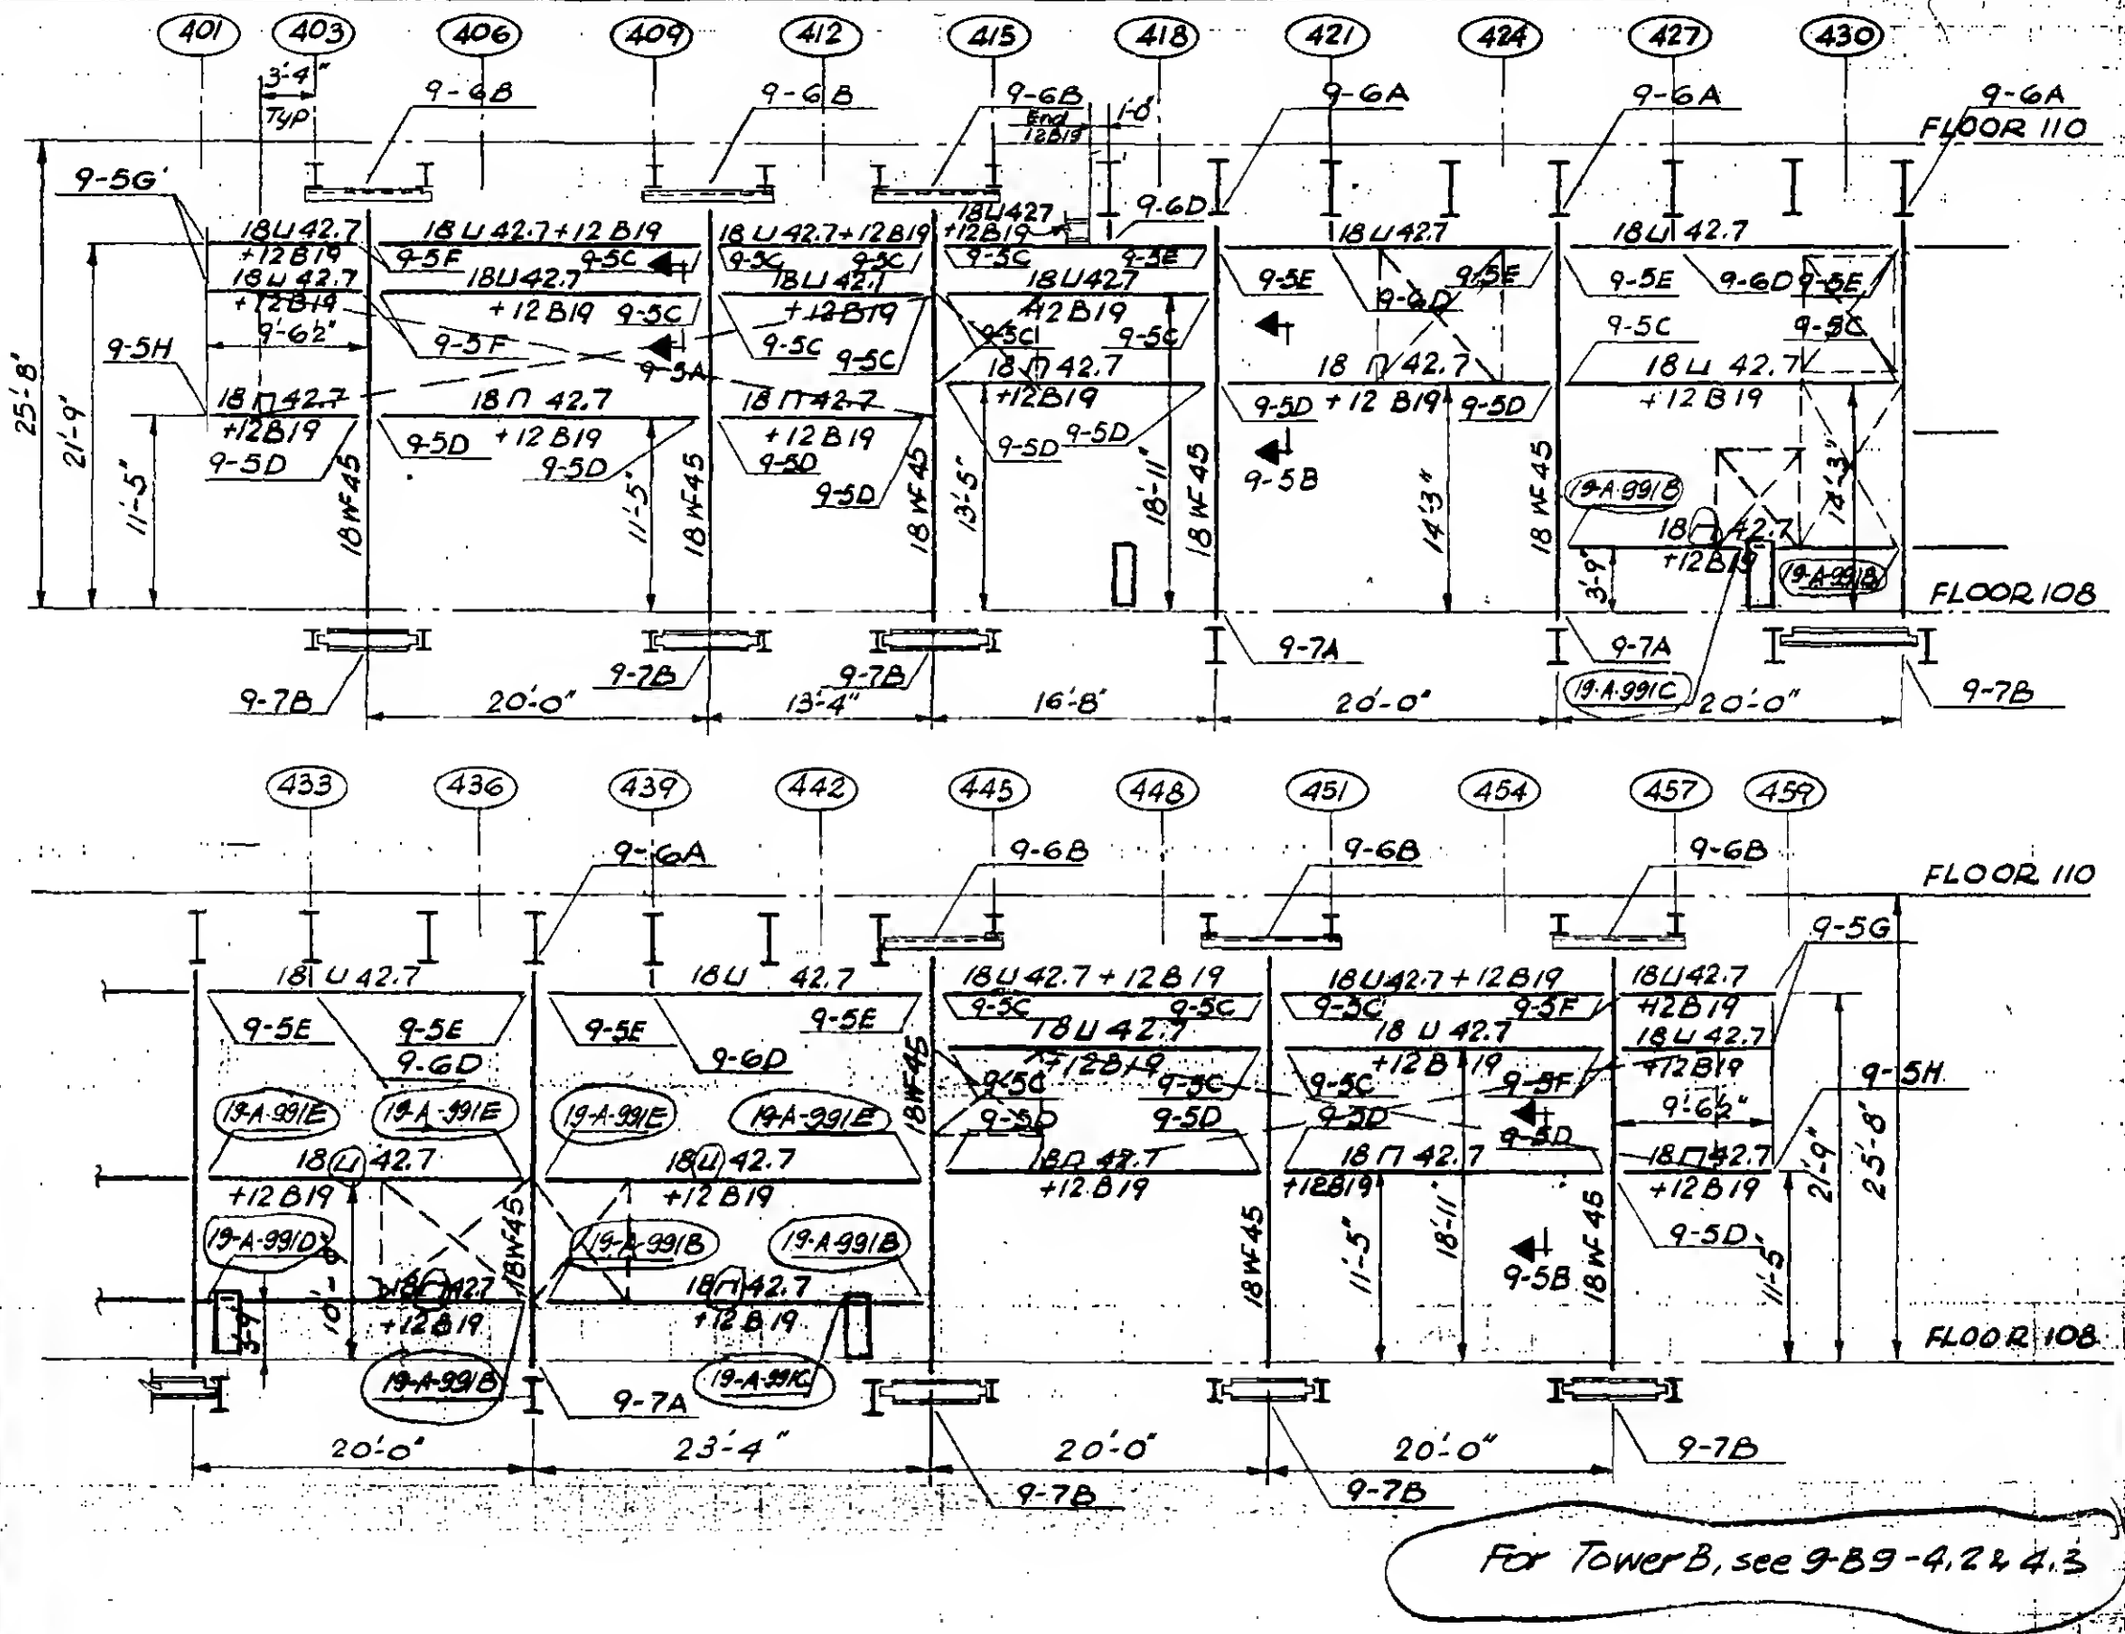

For Tower B, see 9-B9-4.2 & 4.3

LICENSED PROFESSIONAL ENGINEER
LESLIE E. ROBERTSON
No. 54960
UNIVERSITY OF THE STATE OF NEW YORK

DESIGNED

DRAWN D. Huggins

REVIEWED

9-(A) 9-4.1