SKILLING, HELLE, CHRISTIANSEN, ROBERTSON — Structural & Civil Engineers

PROJECT: THE WORLD TRADE CENTER

TITLE: FL 107 PH - LOUVER SUPPORTS - ELEVATION WALL 400

DATE: 2/5/71

REVISIONS

3-1-71

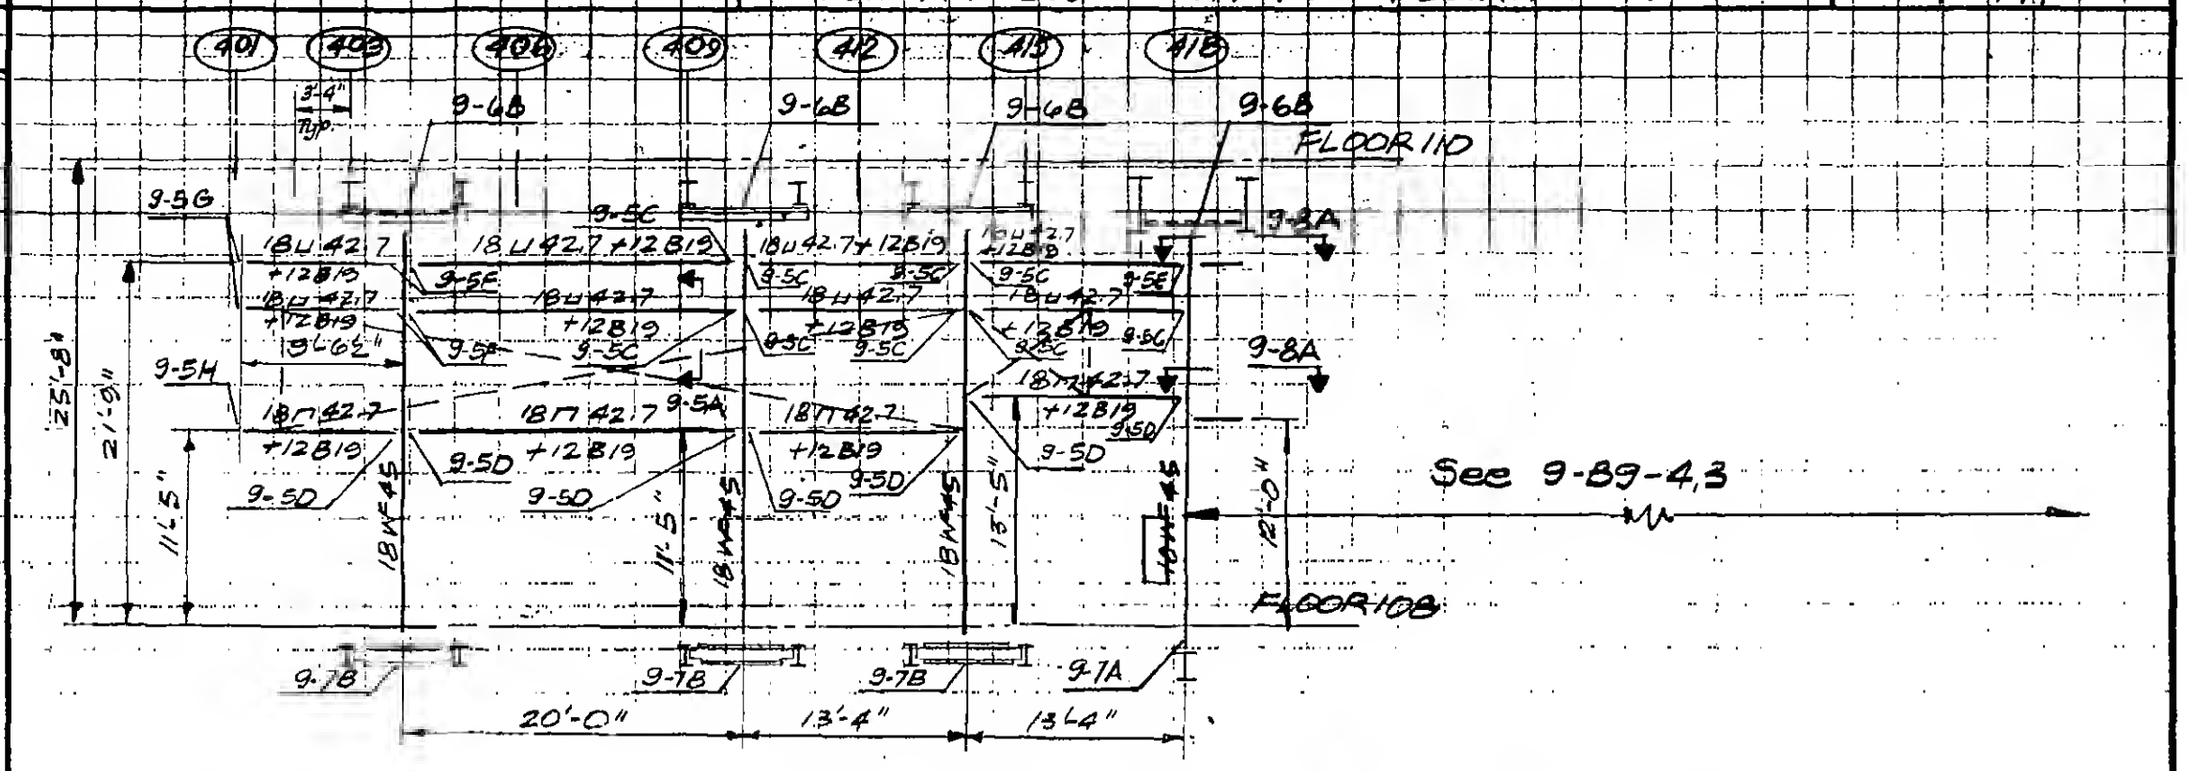

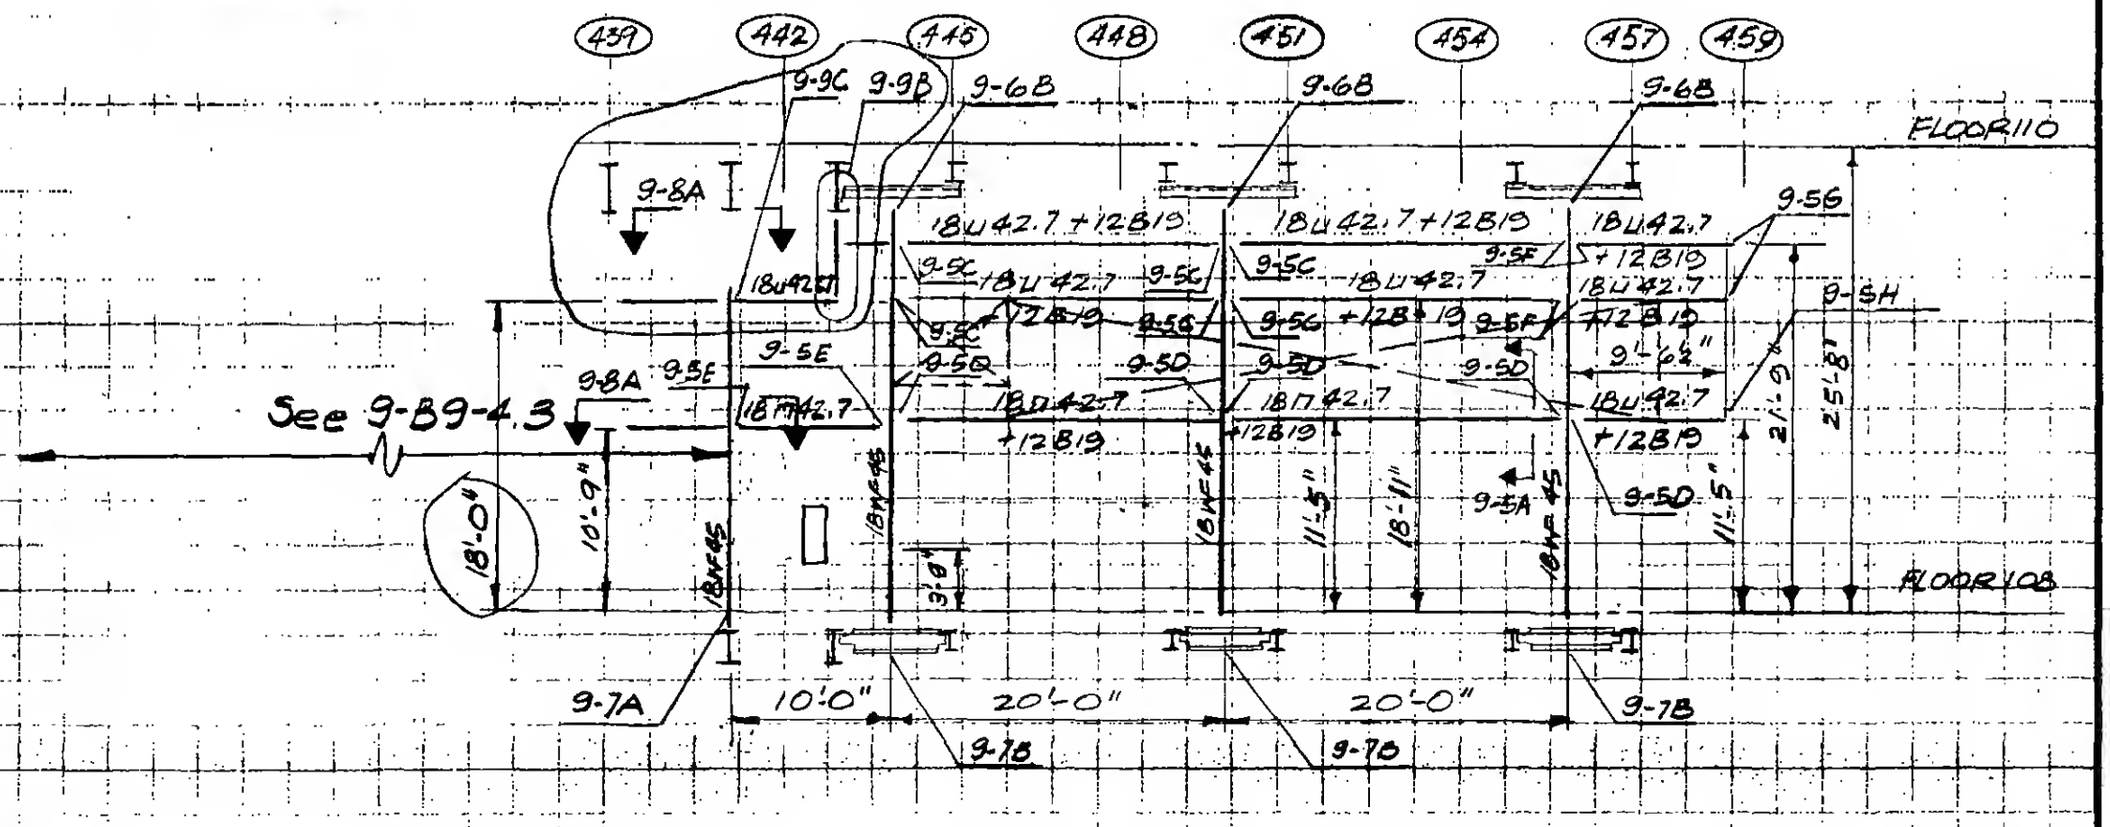

LICENSED PROFESSIONAL ENGINEER — LEslie E. ROBERTSON — No. 34360 — UNIVERSITY OF THE STATE OF NEW YORK

DESIGNED

DRAWN: D. Jones

REVIEWED

9-B9-4.2