SKILLING, HELLE, CHRISTIANSEN, ROBERTSON — Structural & Civil Engineers

PROJECT: THE WORLD TRADE CENTER | TITLE: FL. 107 PH LOUVER WALL SUPPORTS - DETAILS | DATE: 3-1-71

REVISIONS

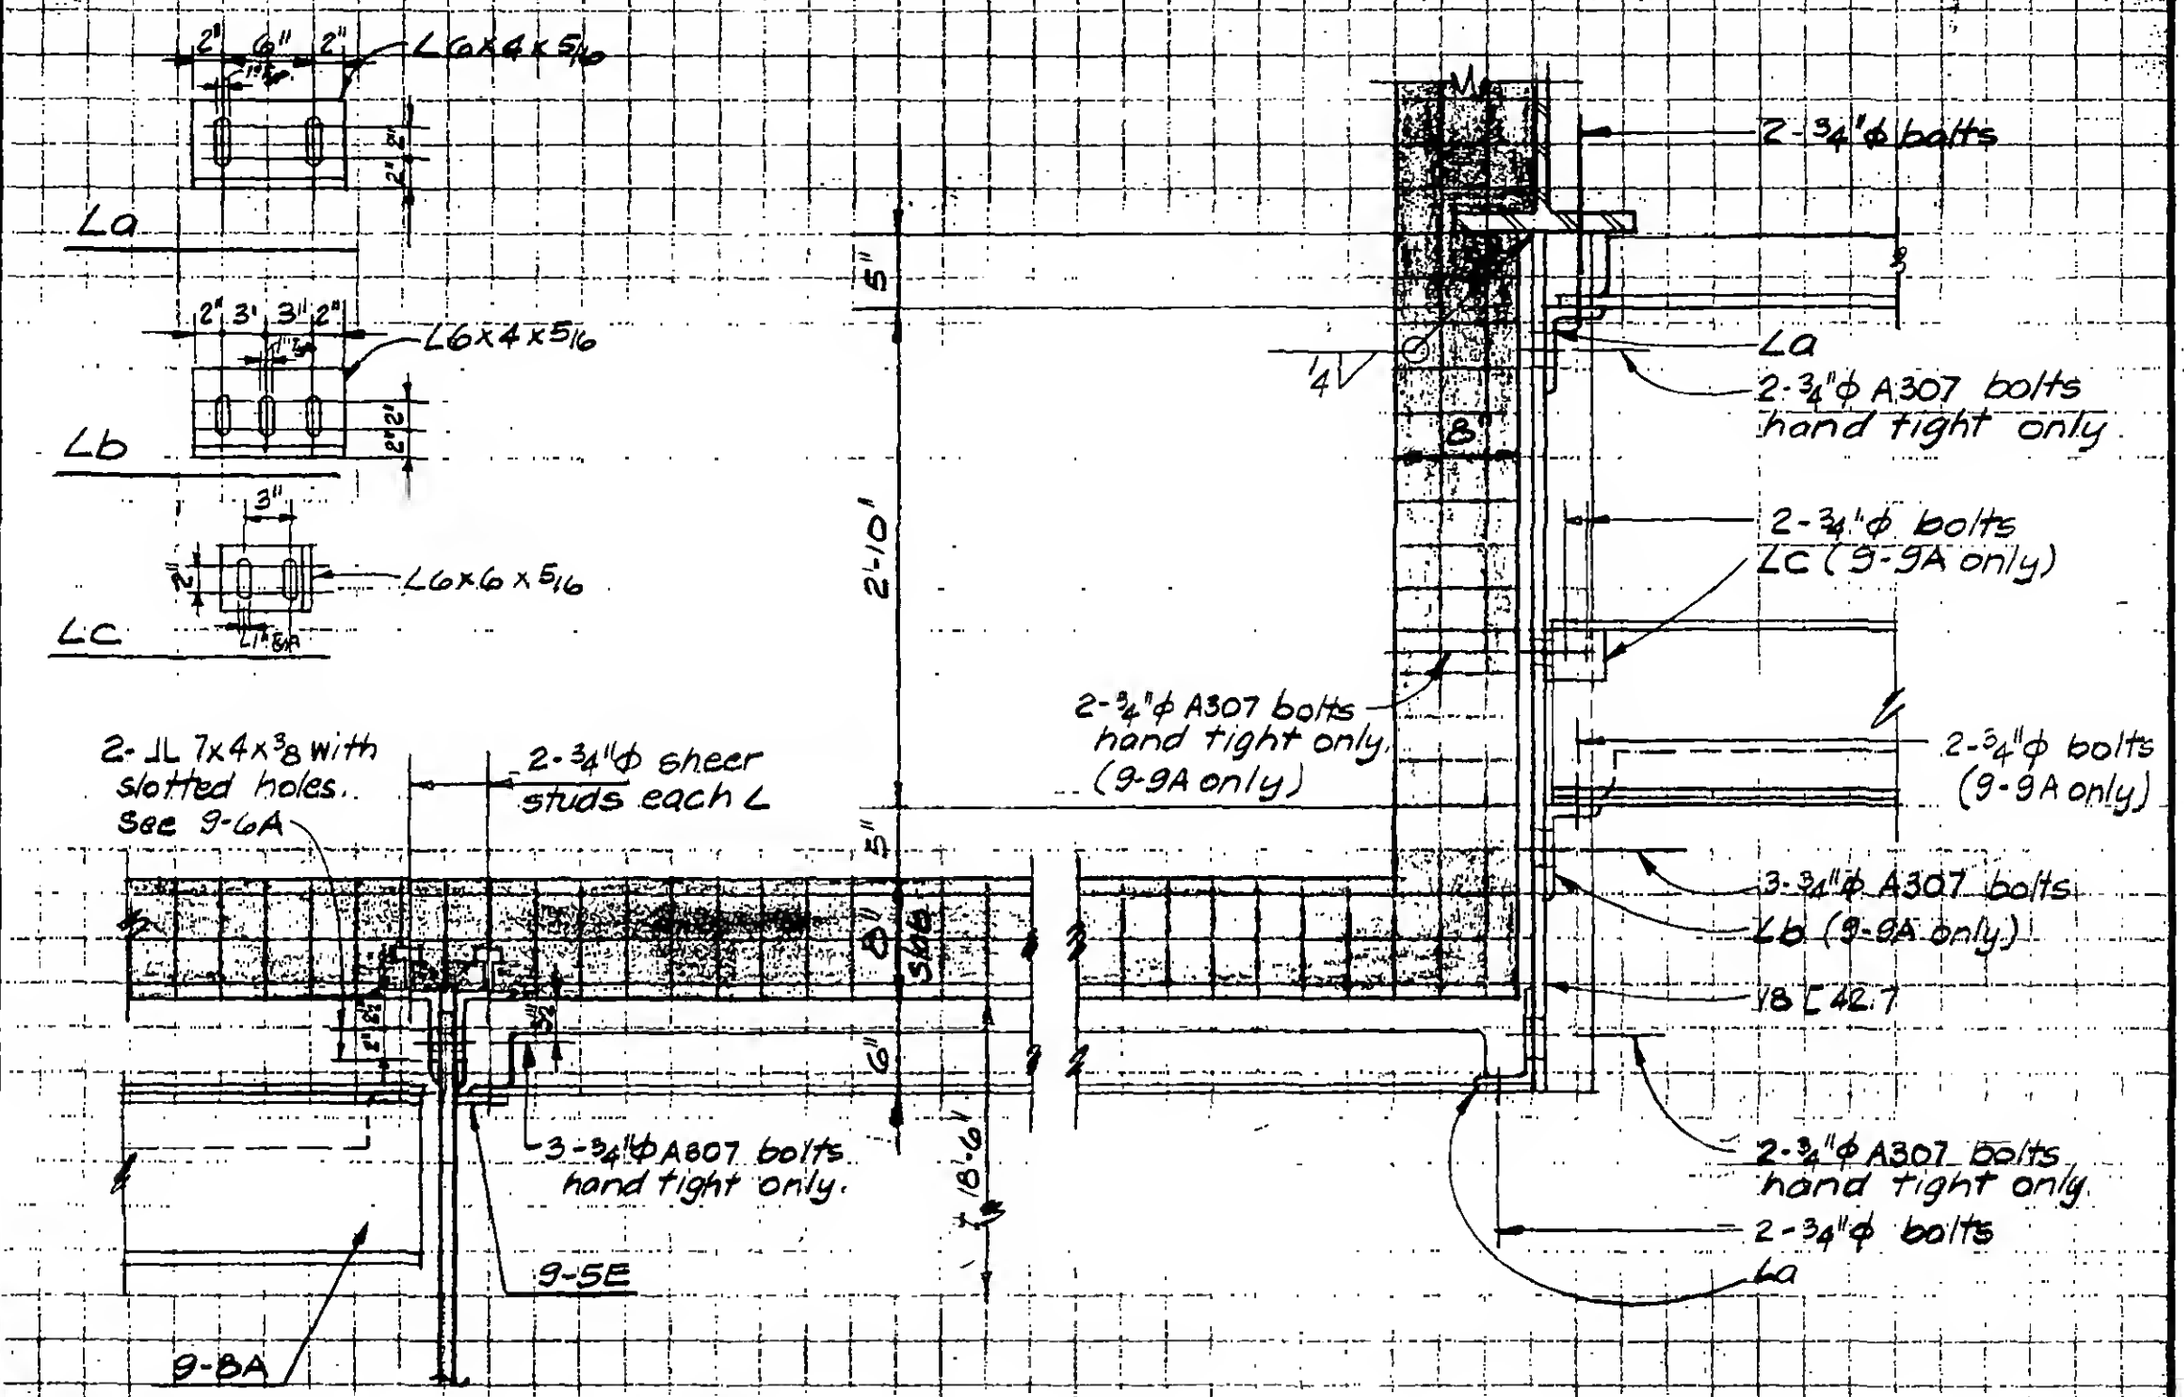

Detail 9-9C

Detail 9-9A

Detail 9-9B as noted

LICENSED PROFESSIONAL ENGINEER LESLIE E. ROBERTSON No. 34360 UNIVERSITY OF THE STATE OF NEW YORK

DESIGNED: WAB

DRAWN: P. Ocelei

REVIEWED:

9-89-9