SKILLING, HELLE, CHRISTIANSEN, ROBERTSON — Structural & Civil Engineers

PROJECT: THE WORLD TRADE CENTER | TITLE: FL 107 - PH CONNECTION DETAILS - FL 107 | DATE: 4-1-70

REVISIONS
5-27-70

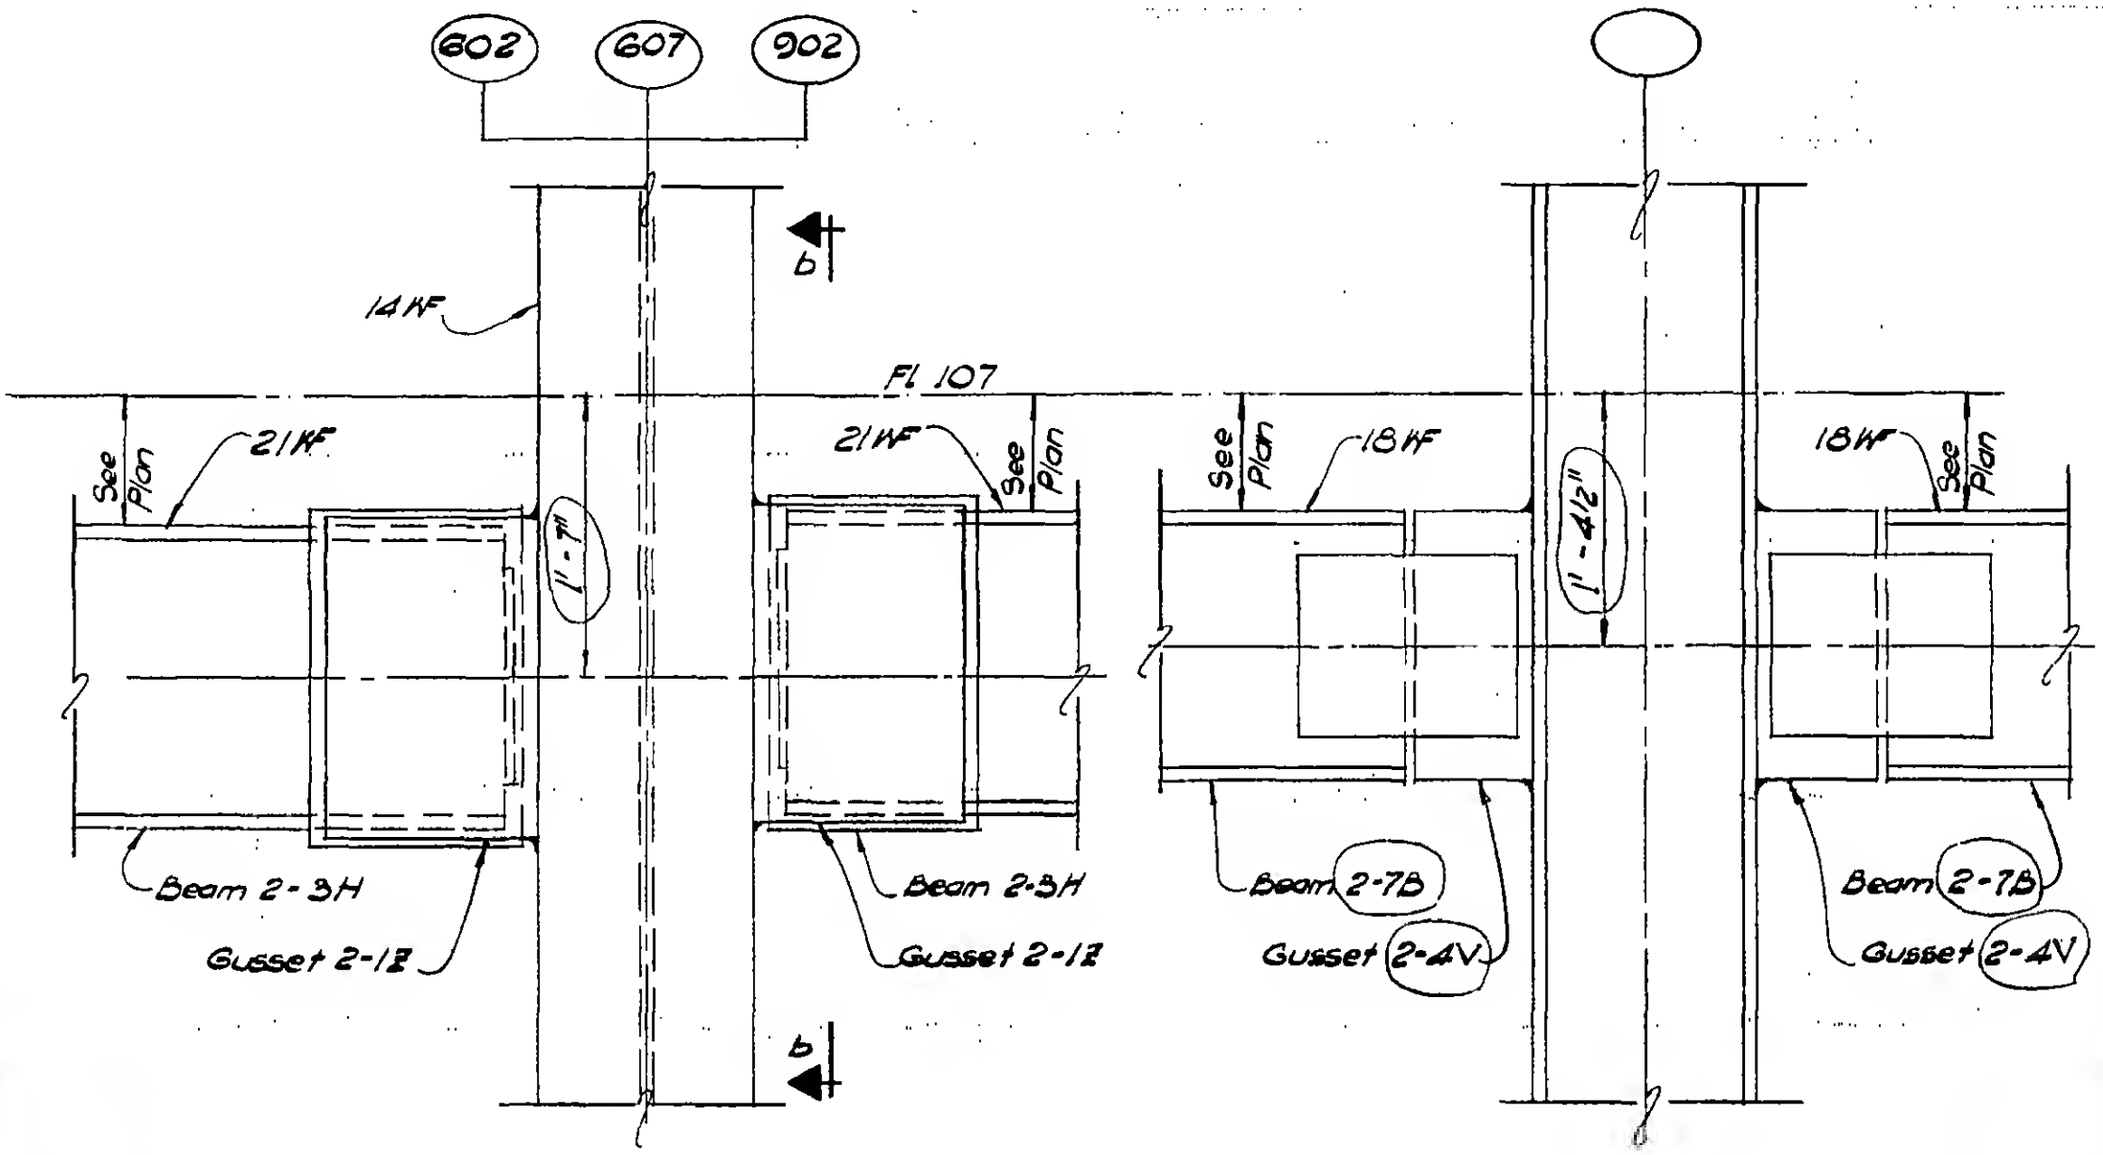

Section a-a

Section b-b

DETAIL 13-4A (Cols 602 & 902 as shown)
DETAIL 13-4B (Col 607 opp hand)

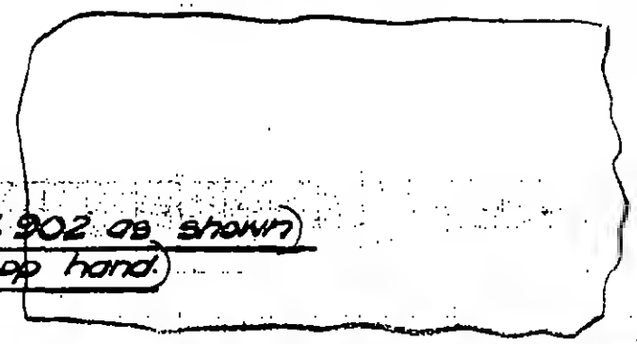

LICENSED PROFESSIONAL ENGINEER — LESLIE E. ROBERTSON — No. 34860 — UNIVERSITY OF THE STATE OF NEW YORK

DESIGNED: K. Hwang
DRAWN: M. Clarke
REVIEWED: E. Dracos

9-AB13-4.1