
SKILLING, HELLE, CHRISTIANSEN, ROBERTSON — Structural & Civil Engineers

PROJECT	TITLE	DATE
THE WORLD TRADE CENTER	FL 107 - PH CONNECTION DETAILS - FL 107	4-1-70

REVISIONS

5-27-70

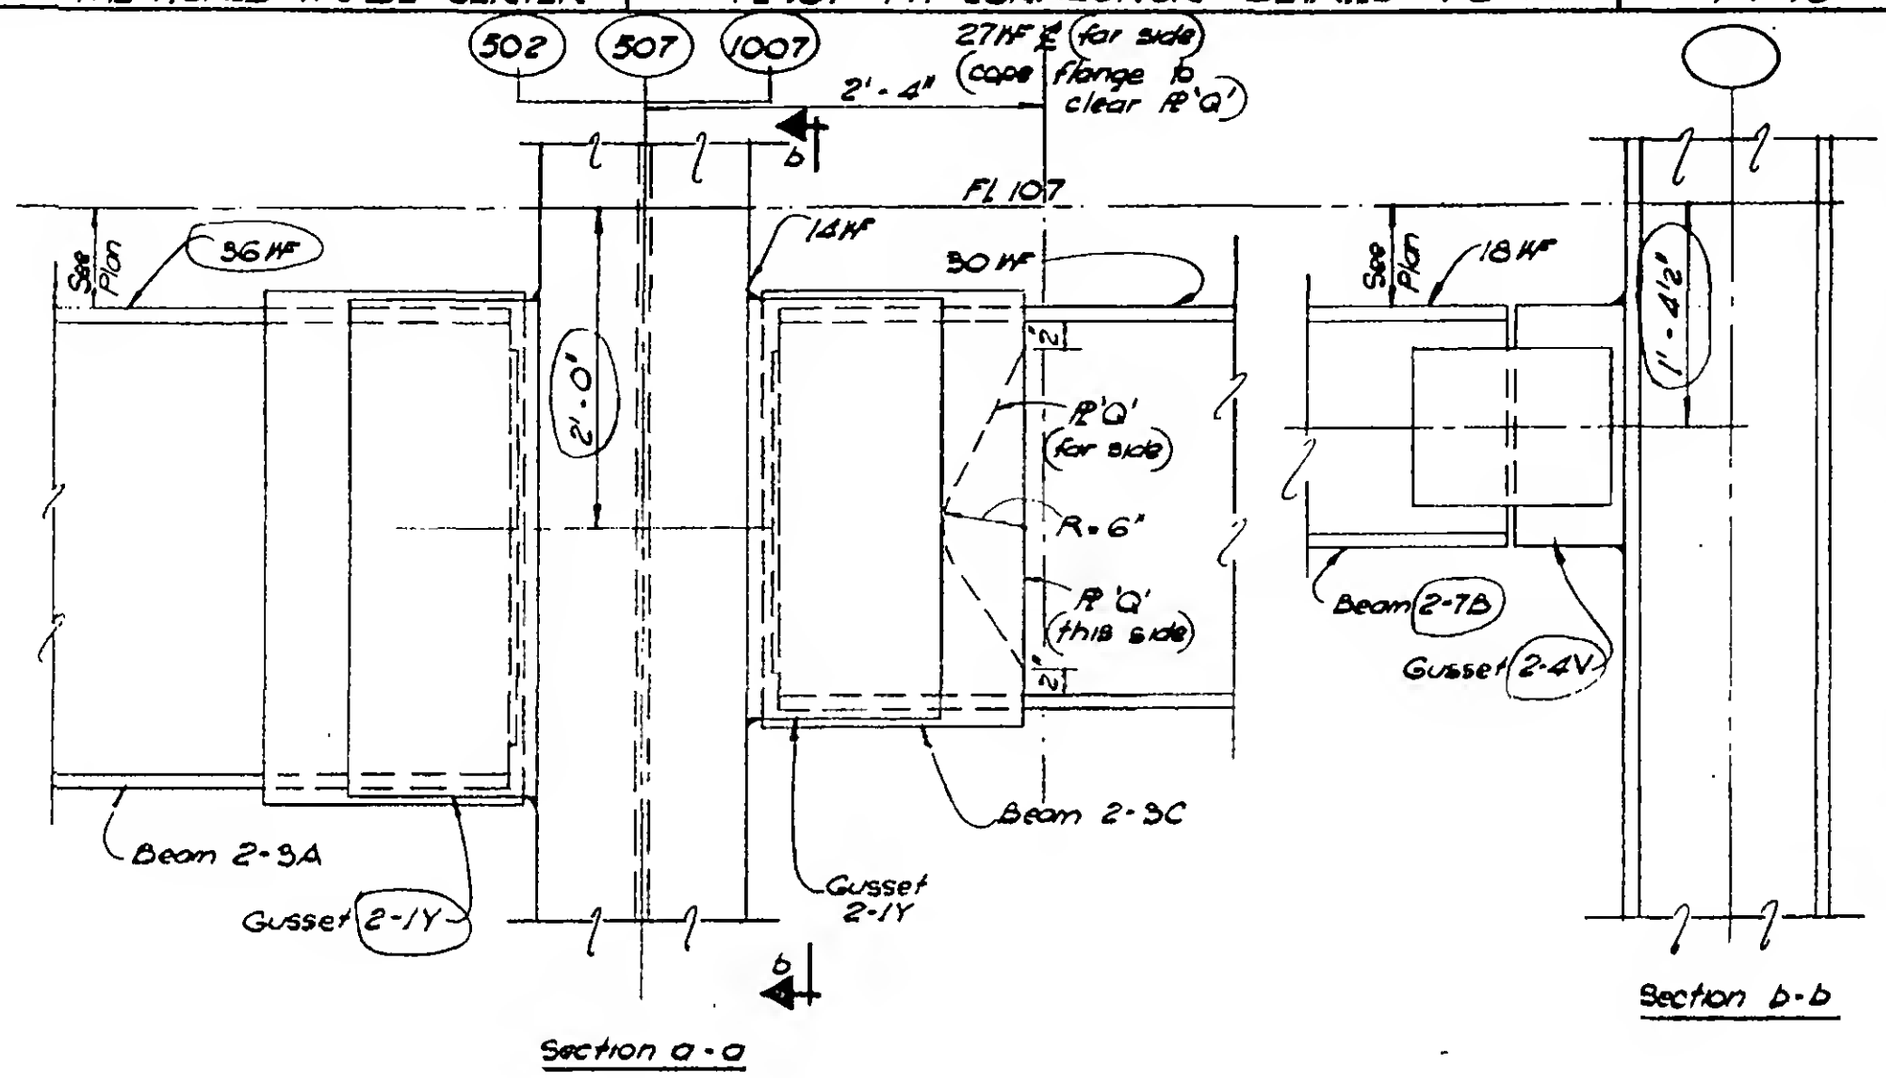

DETAIL 13-4C (Col 502 as shown)
DETAIL 13-4D (Cols 507 & 1007 opp. hand)

LICENSED PROFESSIONAL ENGINEER — LESLIE E. ROBERTSON — NO. 54360 — UNIVERSITY OF THE STATE OF NEW YORK

DESIGNED: K. HWANG
DRAWN: M. Clarke
REVIEWED: E. Dracos

9-AB13-4.8