
SKILLING, HELLE, CHRISTIANSEN, ROBERTSON — Structural & Civil Engineers

PROJECT: THE WORLD TRADE CENTER | TITLE: FL 107 - PH CONNECTION DETAILS - FL 107 | DATE: 4-1-70

REVISIONS

5-27-70

6-17-70

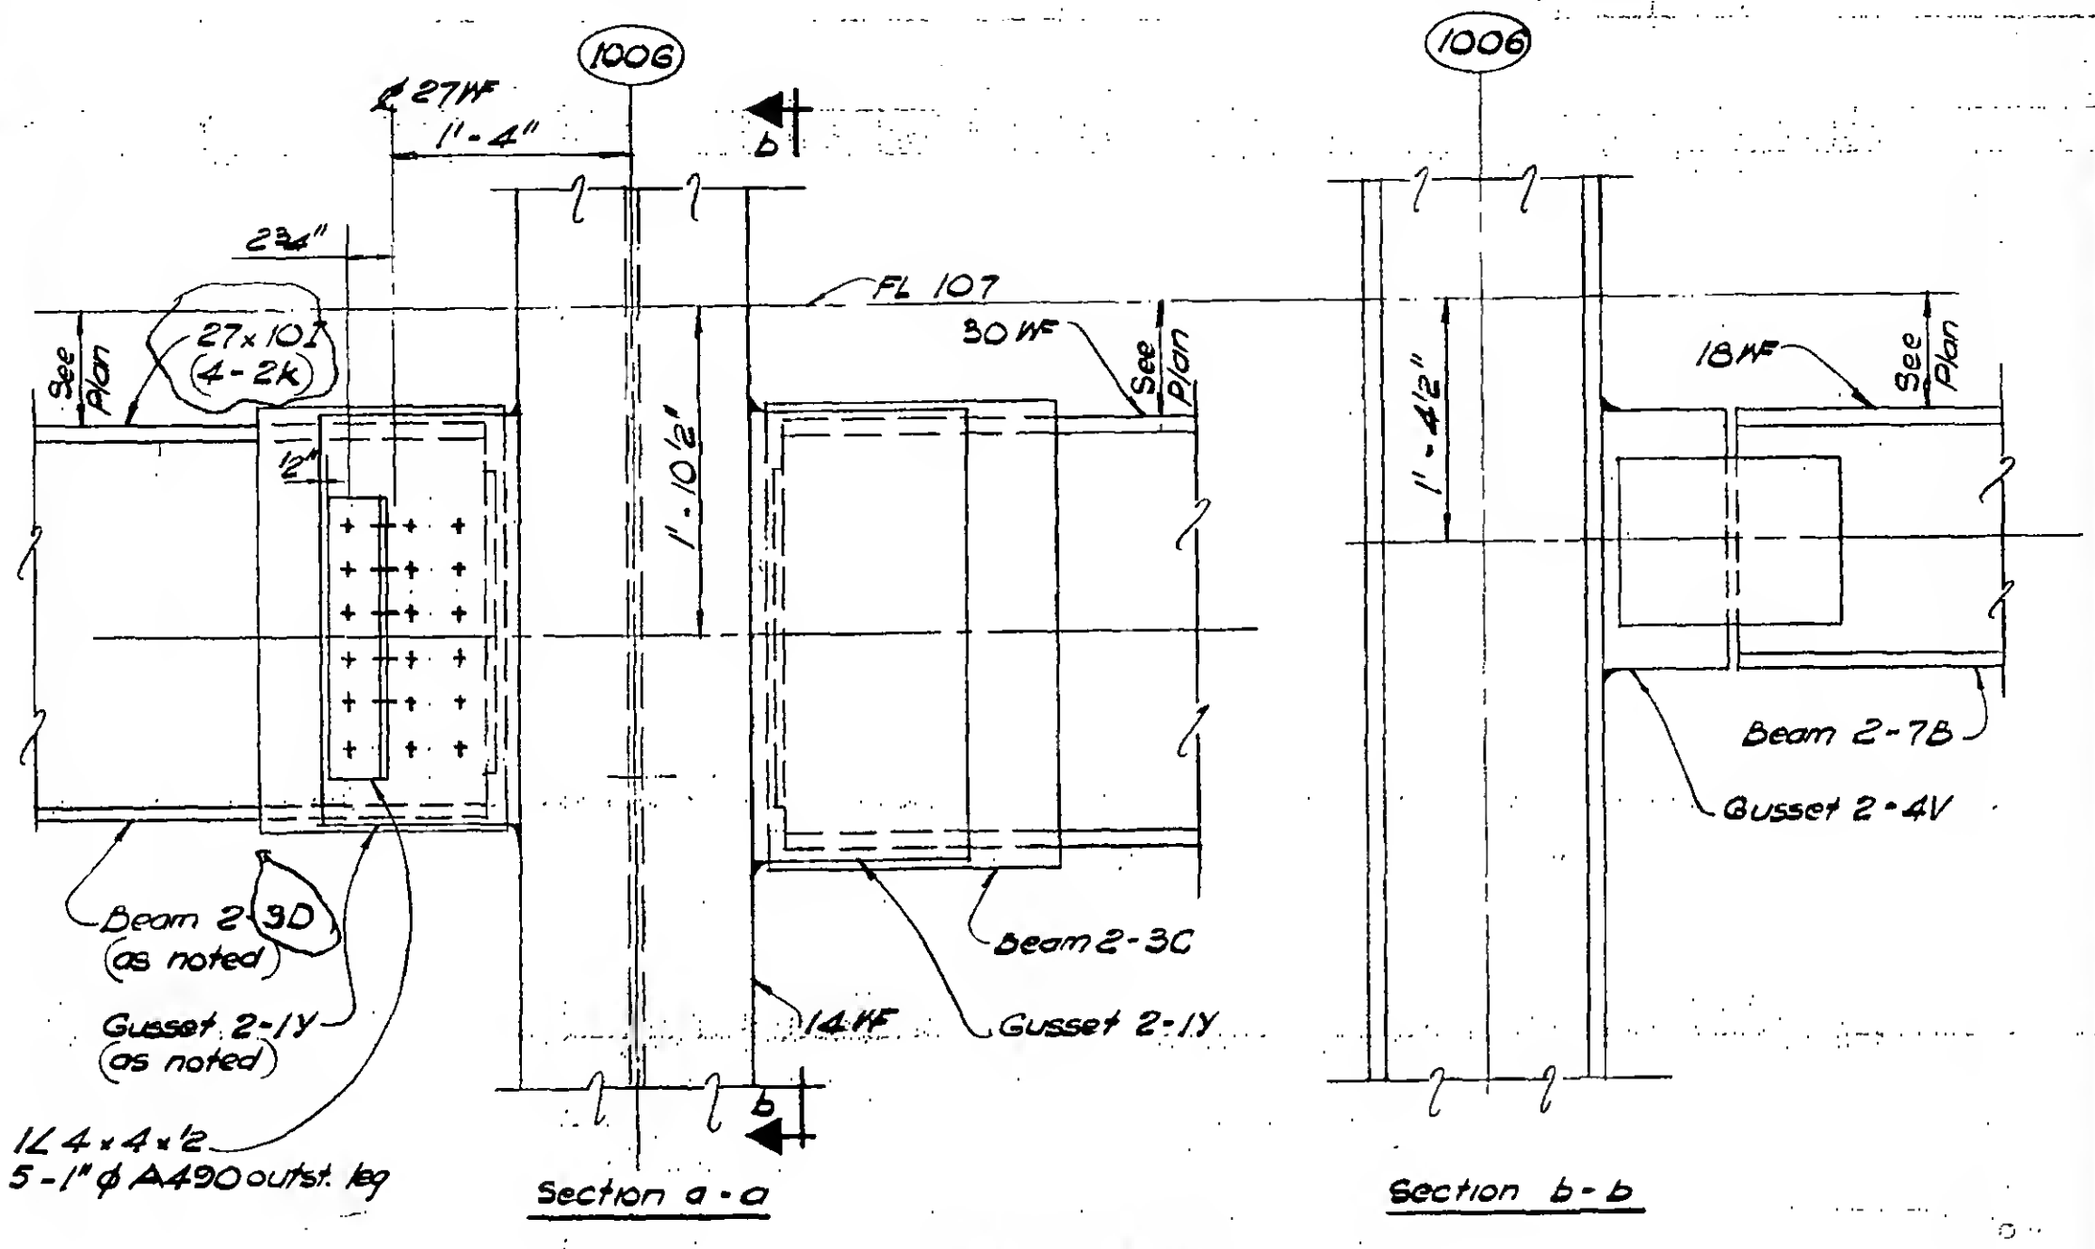

DETAIL 13-4E

LICENSED PROFESSIONAL ENGINEER — LESLIE E. ROBERTSON — No. 34860 — UNIVERSITY OF THE STATE OF NEW YORK

DESIGNED: K. HWANG

DRAWN: W. Clarke

REVIEWED: E. Dracos

9-AB13-4.3