SKILLING, HELLE, CHRISTIANSEN, ROBERTSON — Structural & Civil Engineers

PROJECT: THE WORLD TRADE CENTER | TITLE: FL. 107-PH CONNECTION DETAILS - FL 107 | DATE: 4-1-70

REVISIONS

5-27-70
7-8-70

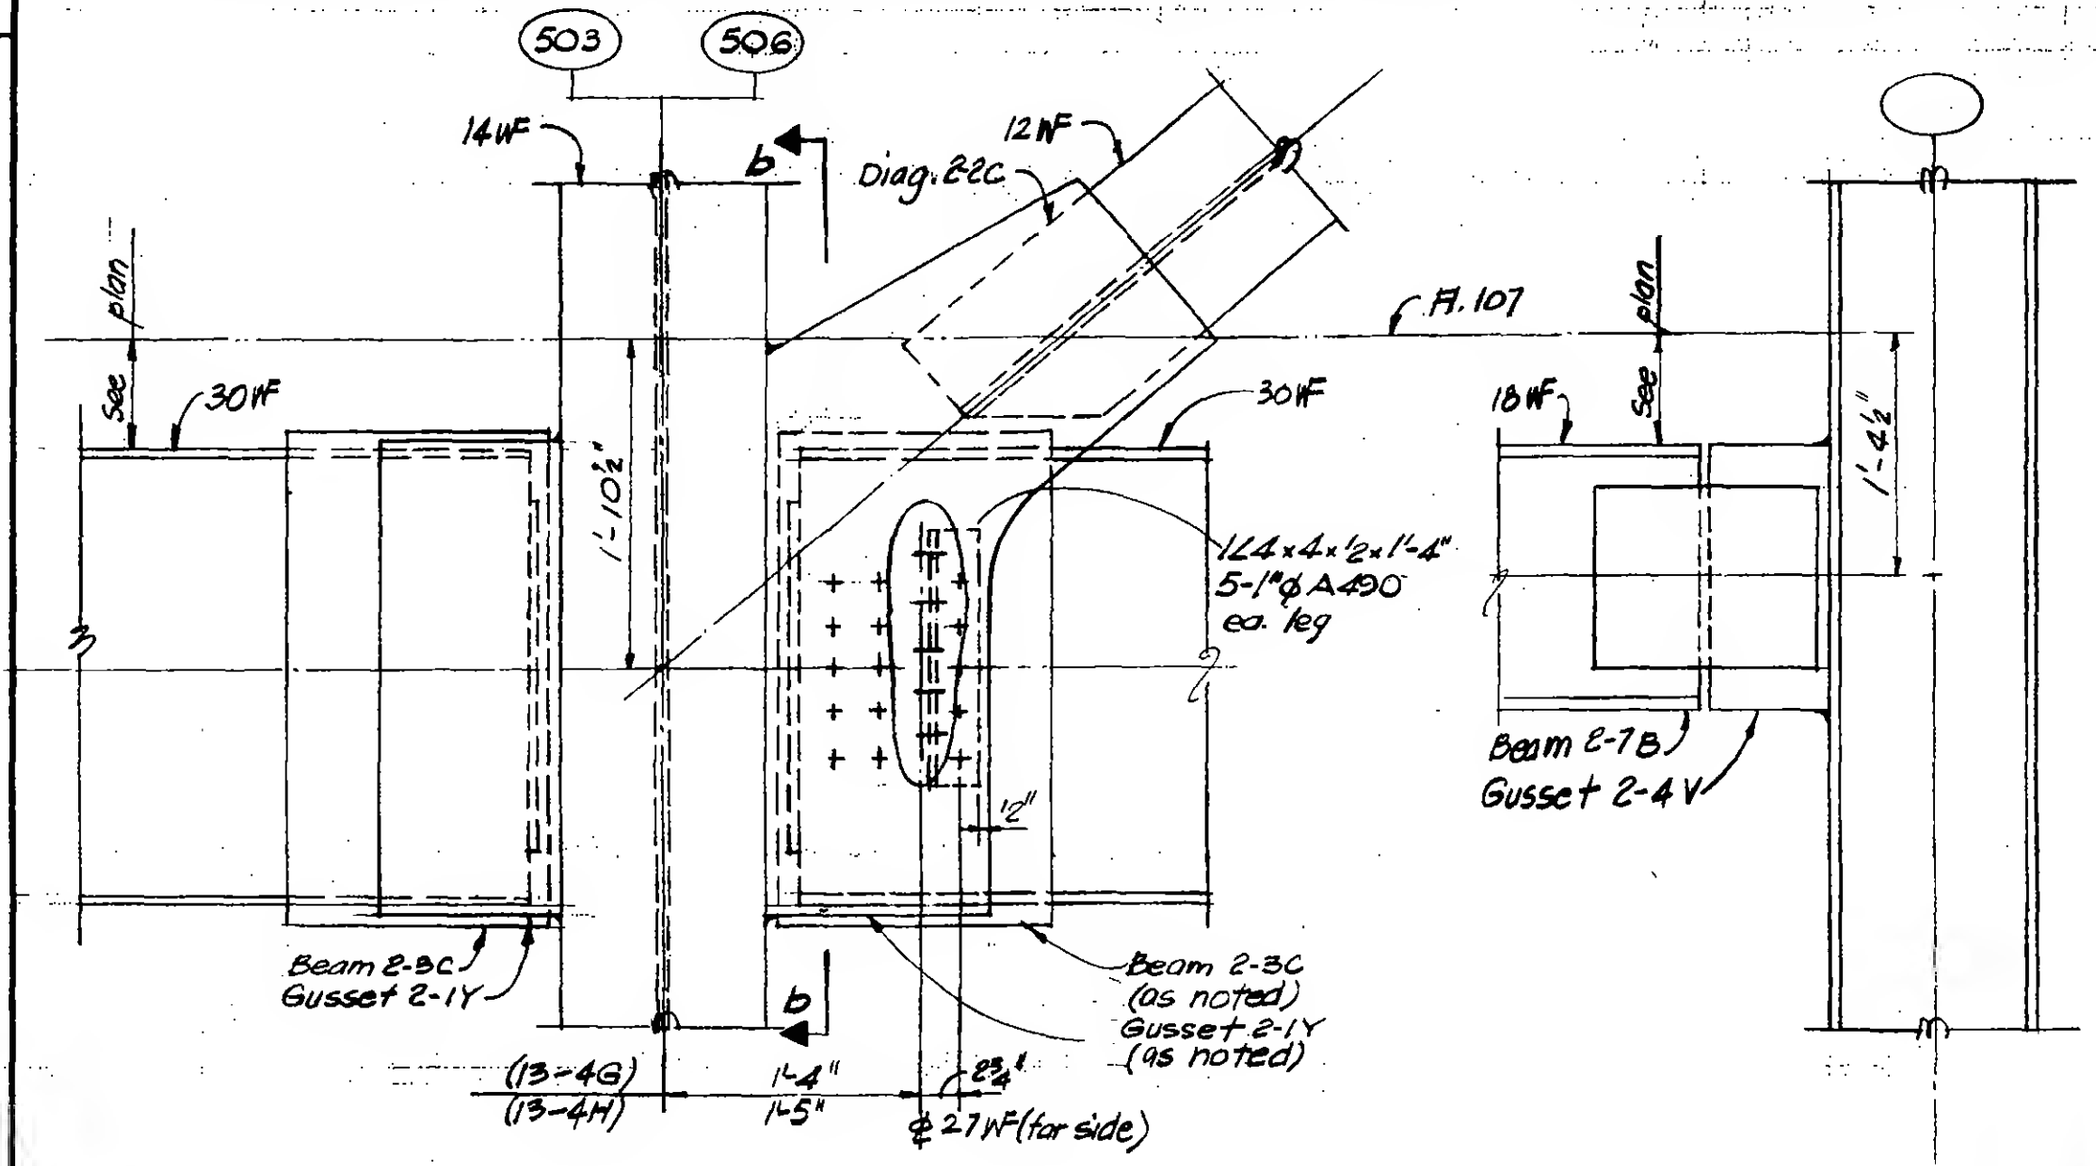

Section a-a

Section b-b

DETAIL 13-4G (Col. 503 as shown)

DETAIL 13-4H (Col. 506 opp hand & as noted)

LICENSED PROFESSIONAL ENGINEER
LESLIE E. ROBERTSON
No. 34860
UNIVERSITY OF THE STATE OF NEW YORK

DESIGNED: K. HWANG

DRAWN: [redacted]

REVIEWED: E. Drakos

8-AB13-45