
SKILLING, HELLE, CHRISTIANSEN, ROBERTSON — Structural & Civil Engineers


PROJECT THE WORLD TRADE CENTER | TITLE FL.107-PH CONNECTION DETAIL - FL.107 | DATE 4-1-70

REVISIONS
5-27-70

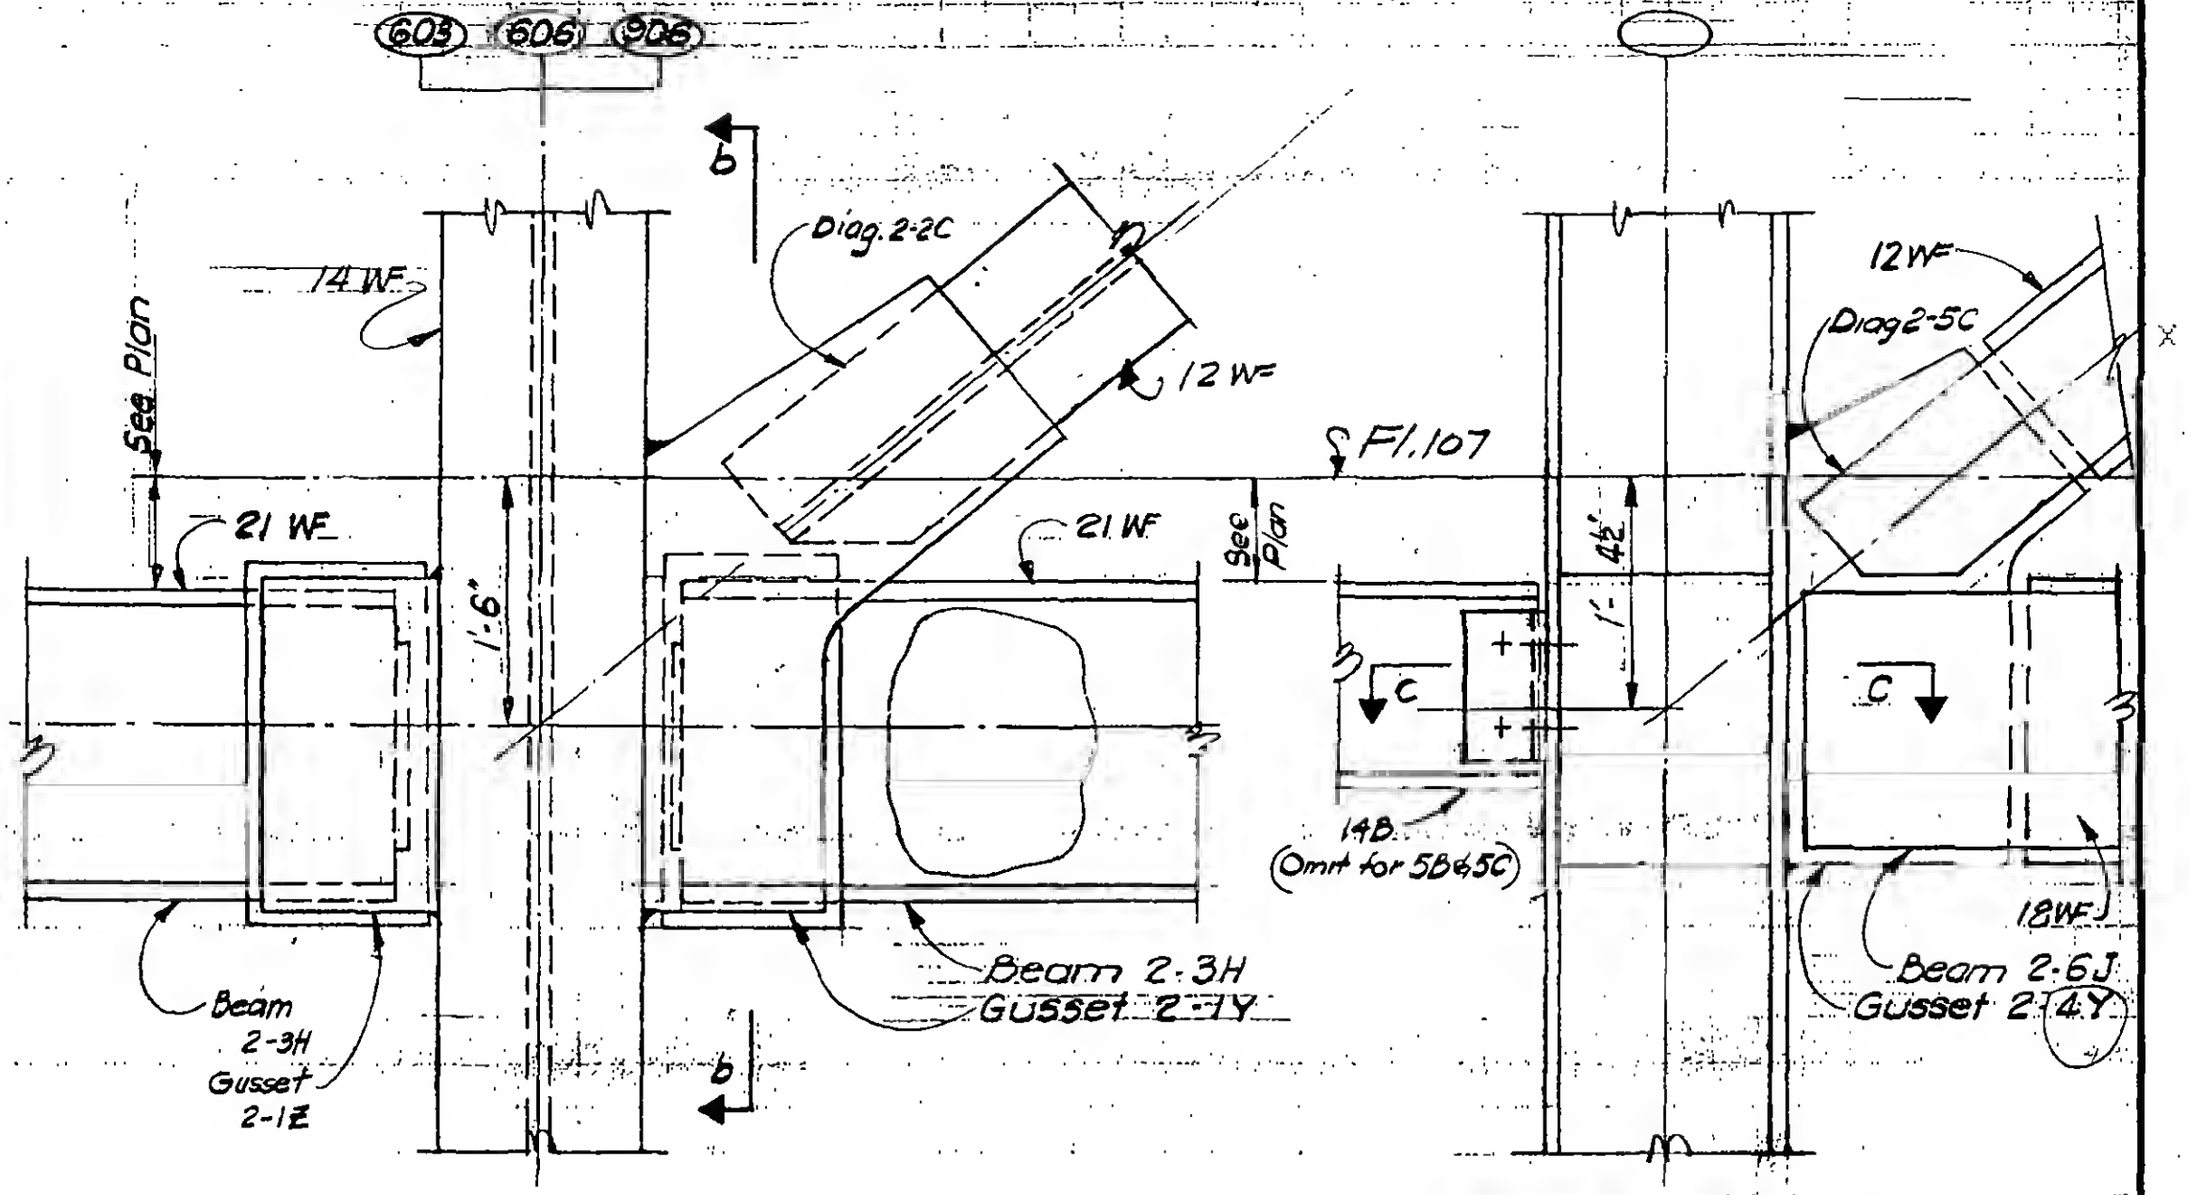

Section a-a

Section b-b

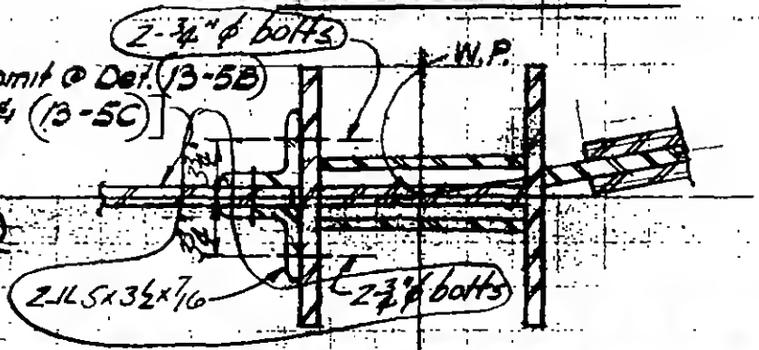

Detail 13-5A (Col 603 as shown)
Detail 13-5B (Col. 606 opp. hand & as noted)
Detail 13-5C (Col. 906 similar & as noted)

Section c-c

9-AB 13-5.1

LICENSED PROFESSIONAL ENGINEER — LESLIE E. ROBERTSON — No. 34960 — UNIVERSITY OF THE STATE OF NEW YORK

DESIGNED K. HWANG
DRAWN P. MADEJSKI
REVIEWED E. DRAKOS