
REVISIONS
5/27/70

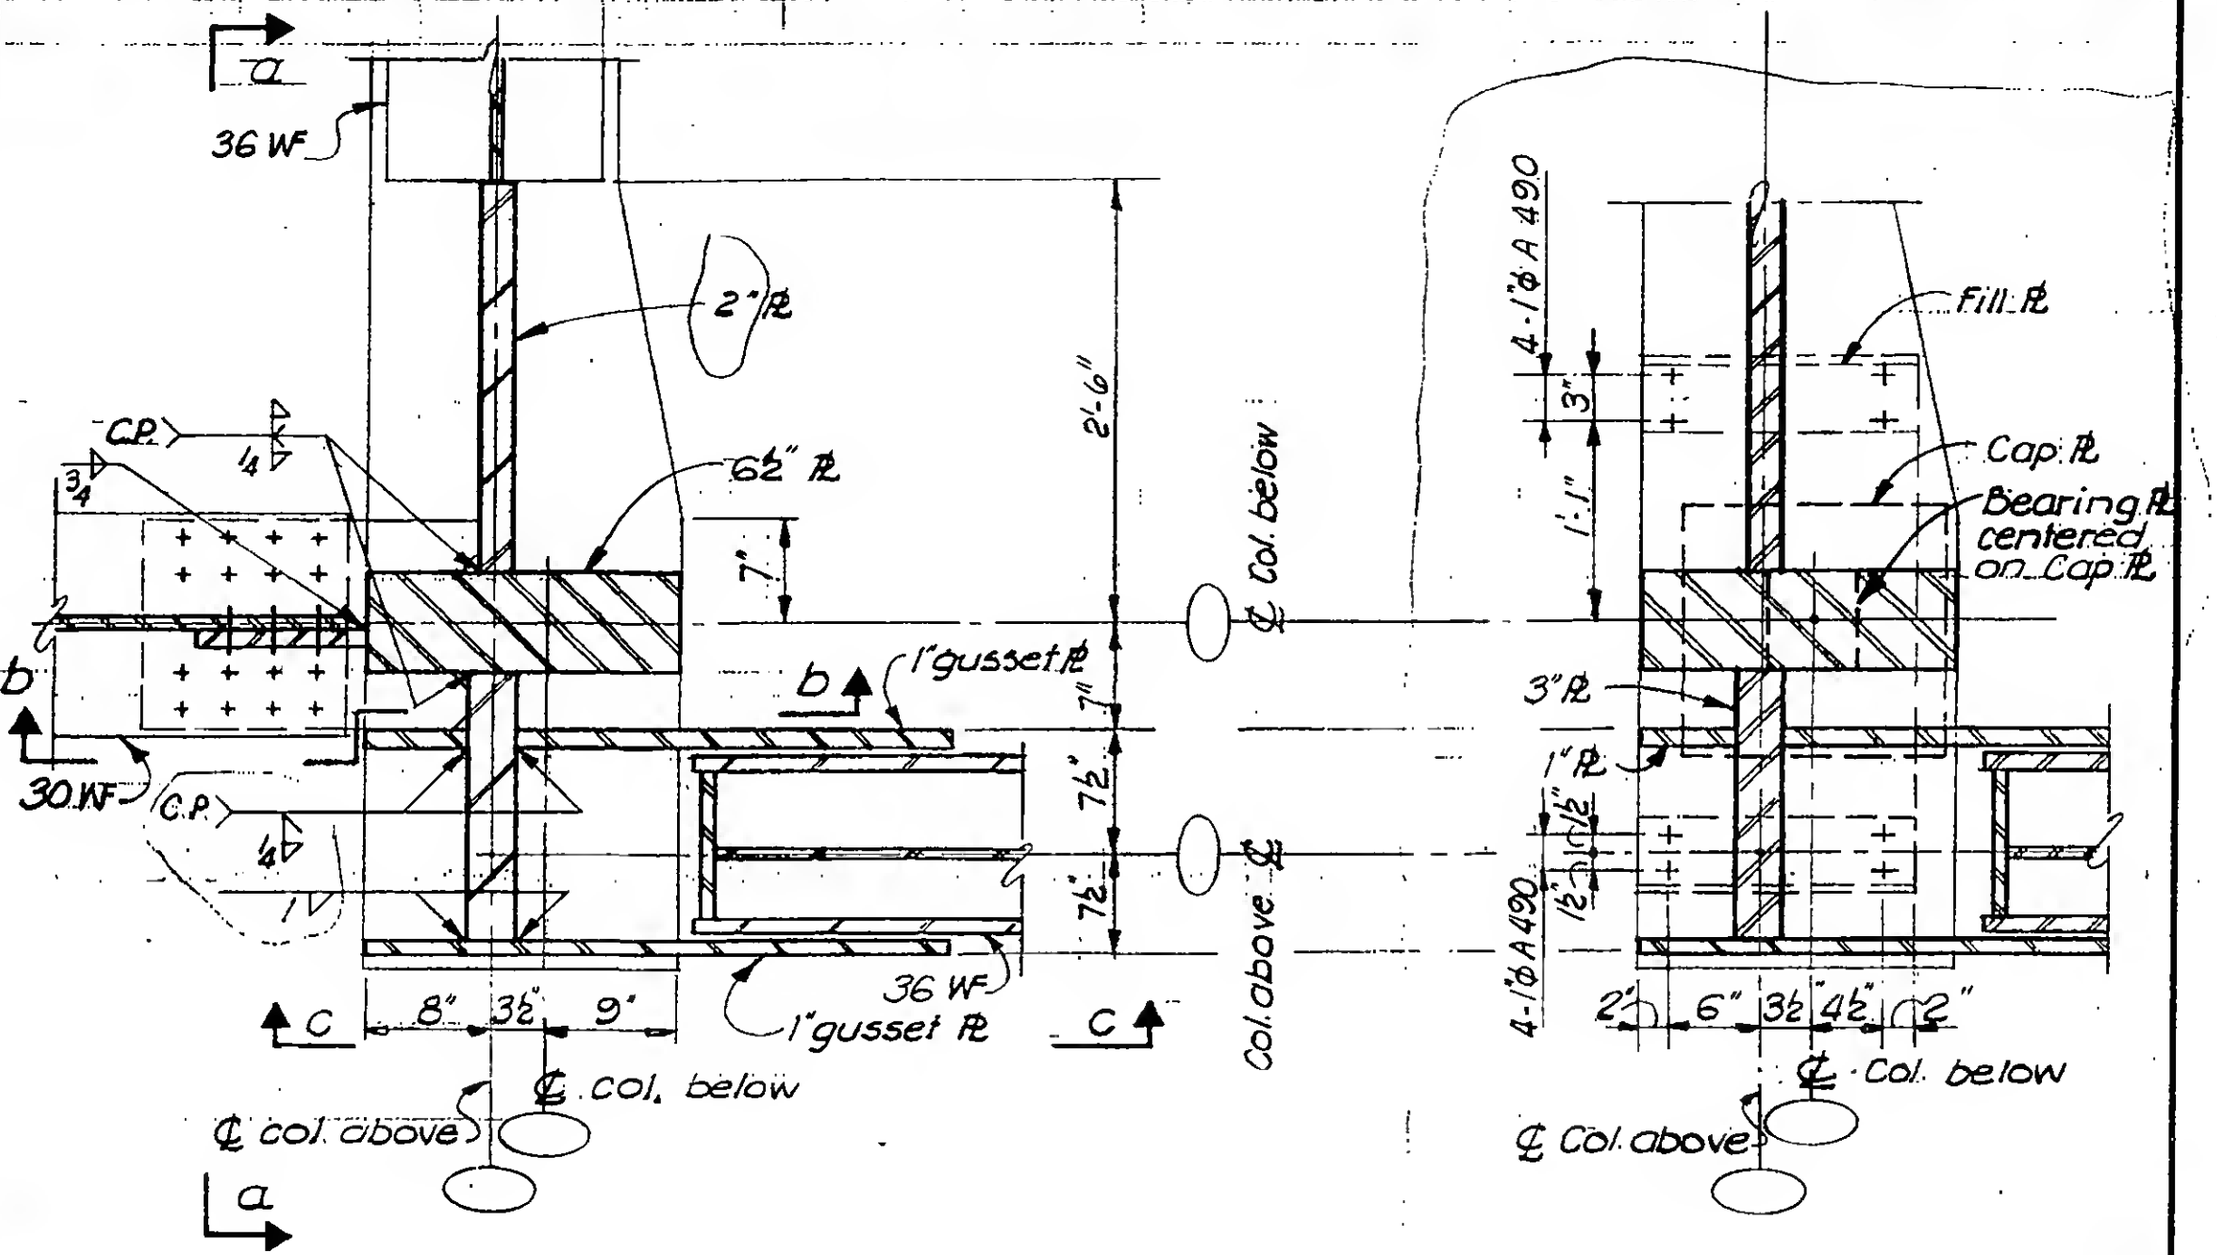


Plan A-A

Plan B-B

## Detail 13-7A

Col. 1001 as shown
Col.'s 501, 508 & 1008 similar

Notes:
1.– All PL's and detail material on this detail consist of Fy = 50 ksi material.
2.– All PL's designated as gusset PL's shall have holes 3/16" larger than nominal bolt diameter, for all remaining PL's and members shall be 1/16" larger

LICENSED PROFESSIONAL ENGINEER
LESLIE E. ROBERTSON
No. 34360
UNIVERSITY OF THE STATE OF NEW YORK

CHKED
DRAWN J. Gricius
REVIEWED C. Drakos

9-AB13-7.1