SKILLING, HELLE, CHRISTIANSEN, ROBERTSON — Structural & Civil Engineers

PROJECT: THE WORLD TRADE CENTER | TITLE: Fl. 107-PH CONNECTION DETAIL - FLOOR 107 | DATE: 4-1-70

REVISIONS

5/27/70

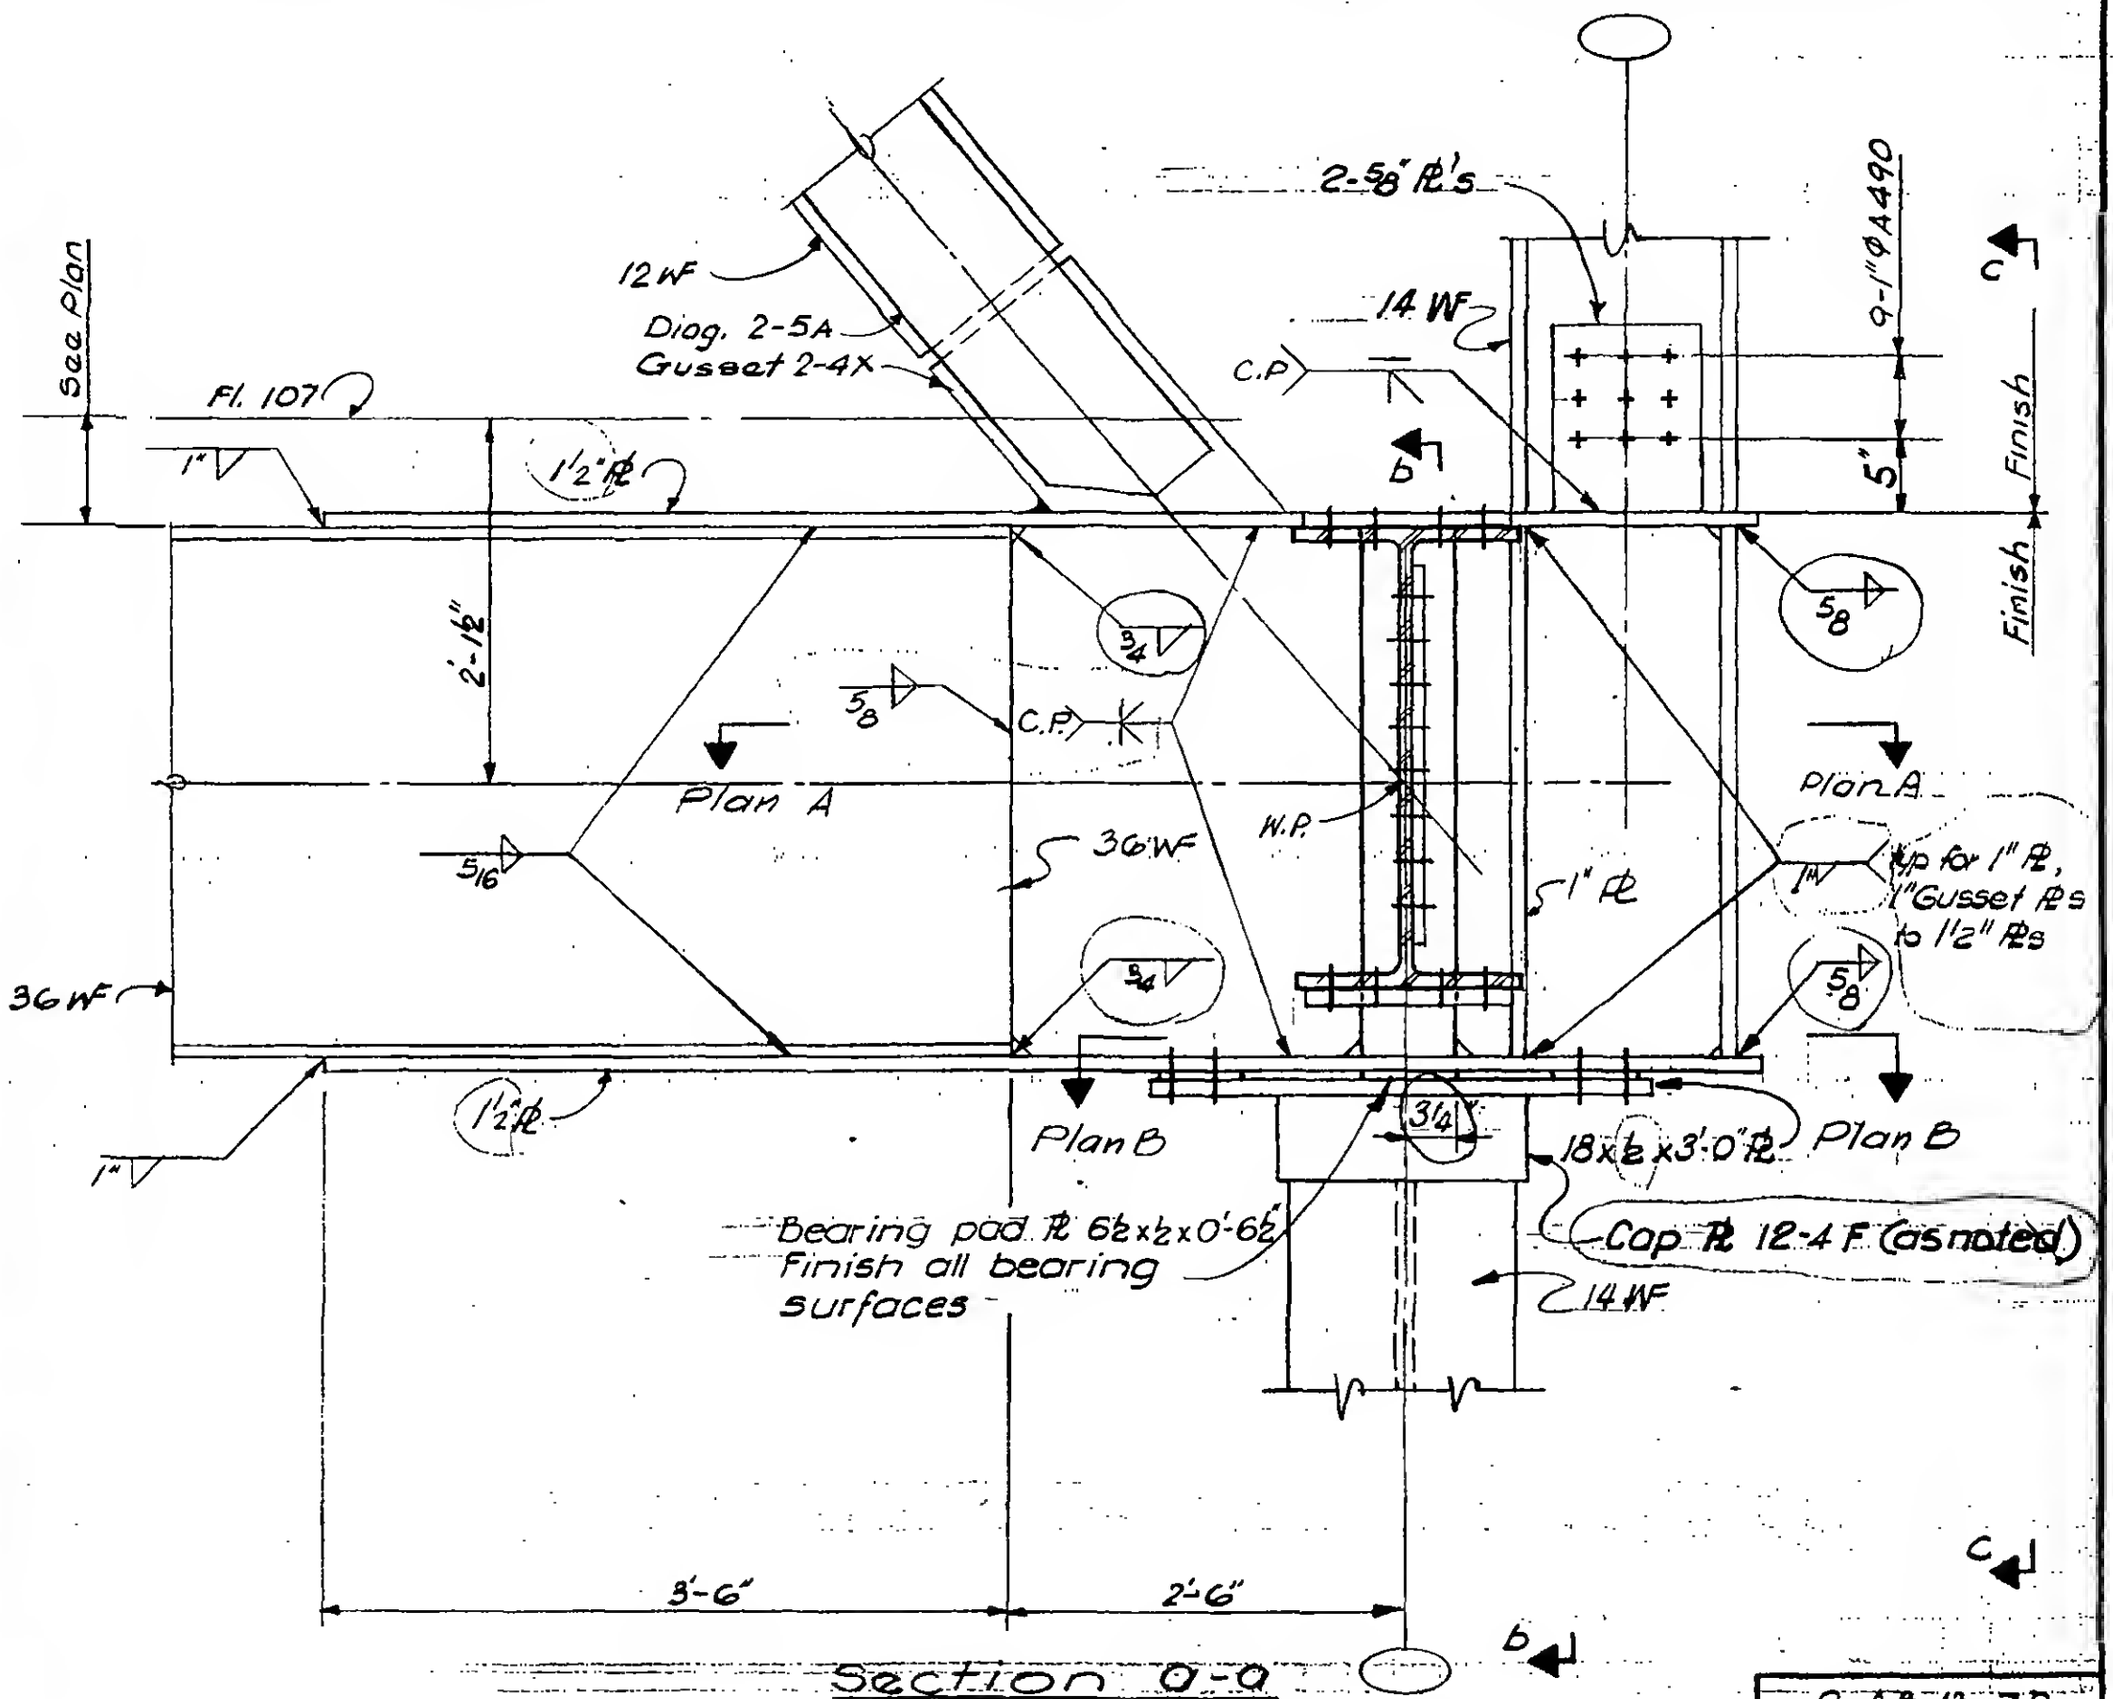

LICENSED PROFESSIONAL ENGINEER — LESLIE E. ROBERTSON — No. 34960 — UNIVERSITY OF THE STATE OF NEW YORK

DESIGNED: H. Von

DRAWN: J. Gricius

REVIEWED: E. Drakos

9-AB 13-7.2