
SKILLING, HELLE, CHRISTIANSEN, ROBERTSON — Structural & Civil Engineers

PROJECT: THE WORLD TRADE CENTER | TITLE: FL 107 - PH CONNECTION DETAILS · FLOOR 107 | DATE: 4-1-70

REVISIONS

5/27/70

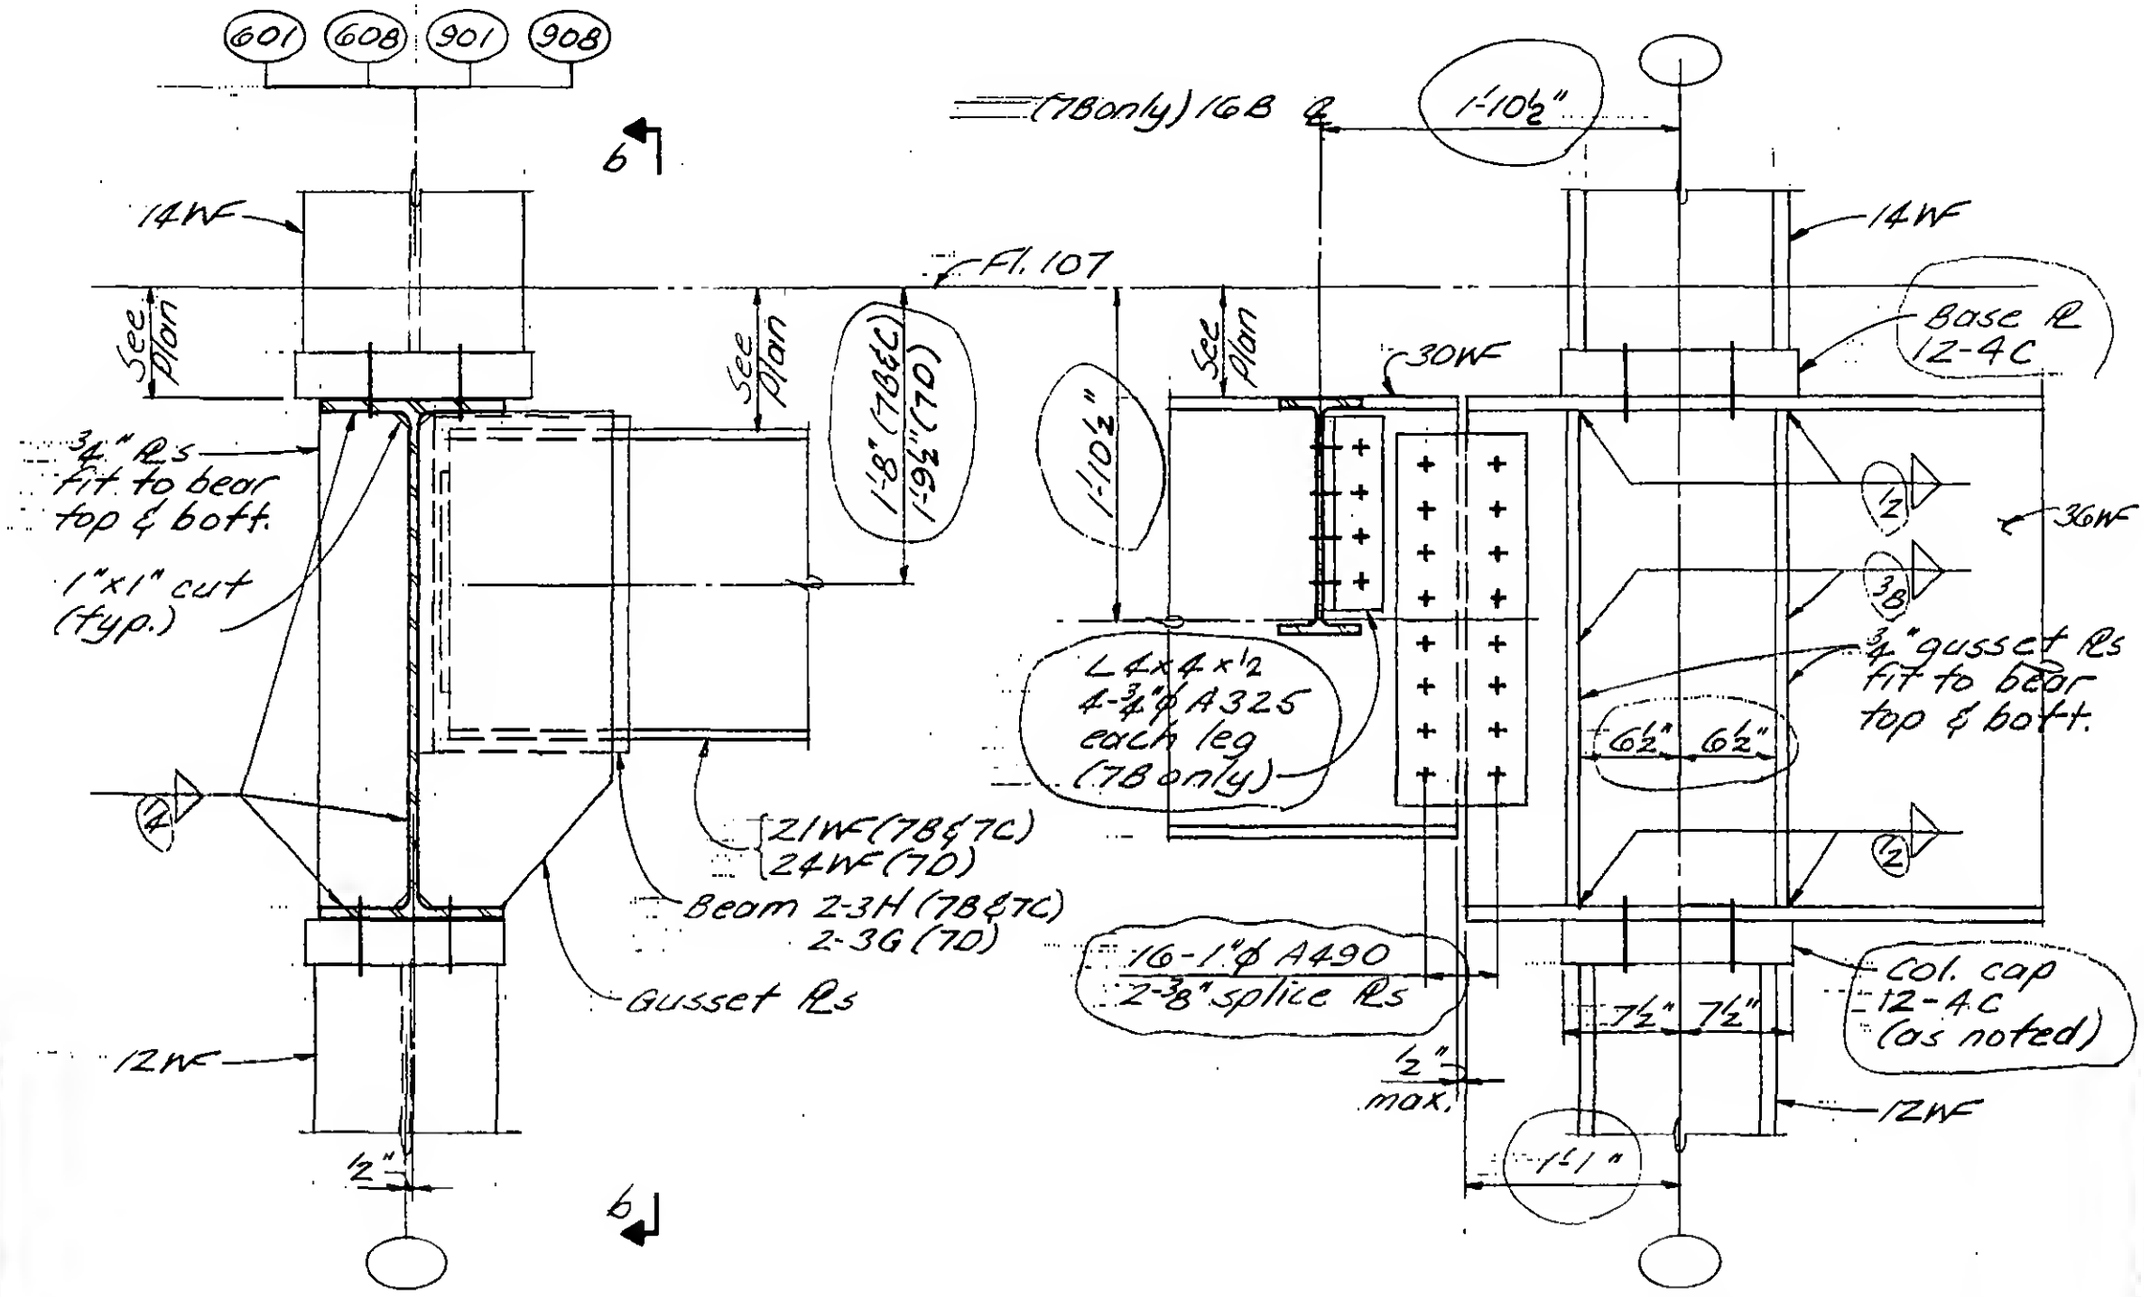

Section a-a
Cols. 601 & 901 as shown
Cols. 608 & 908 opp. hand

Section b-b

Detail 13-7B Cols. 601 & 608
Detail 13-7C Col. 901
Detail 13-7D Col. 908

LICENSED PROFESSIONAL ENGINEER — LESLIE E. ROBERTSON — No. 34360 — UNIVERSITY OF THE STATE OF NEW YORK

DESIGNED H. Vos
DRAWN J. Adams
REVIEWED E. Dramos

9-AB13-7.4