


SKILLING, HELLE, CHRISTIANSEN, ROBERTSON — Structural & Civil Engineers

PROJECT: THE WORLD TRADE CENTER | TITLE: FL 107 - PH CONNECTION DETAILS - FL 107 | DATE: 4-1-70

REVISIONS
5-27-70

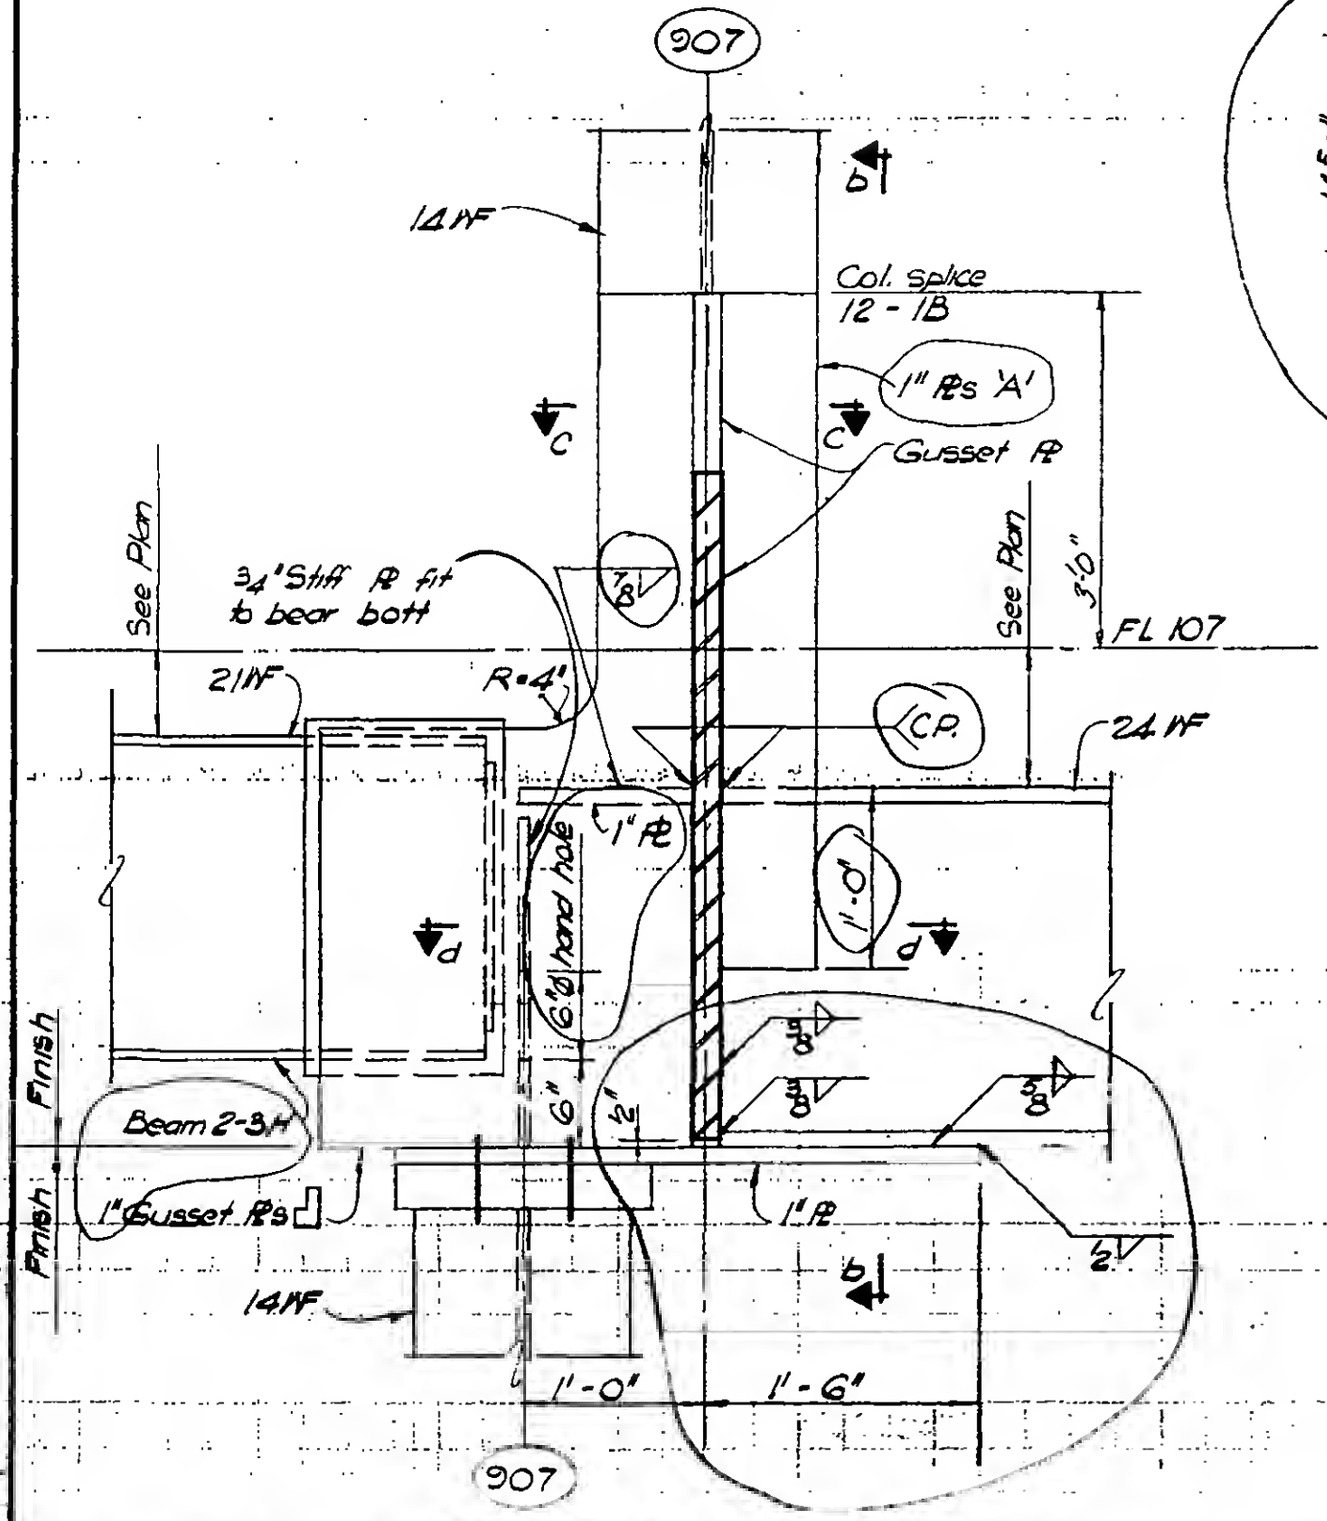

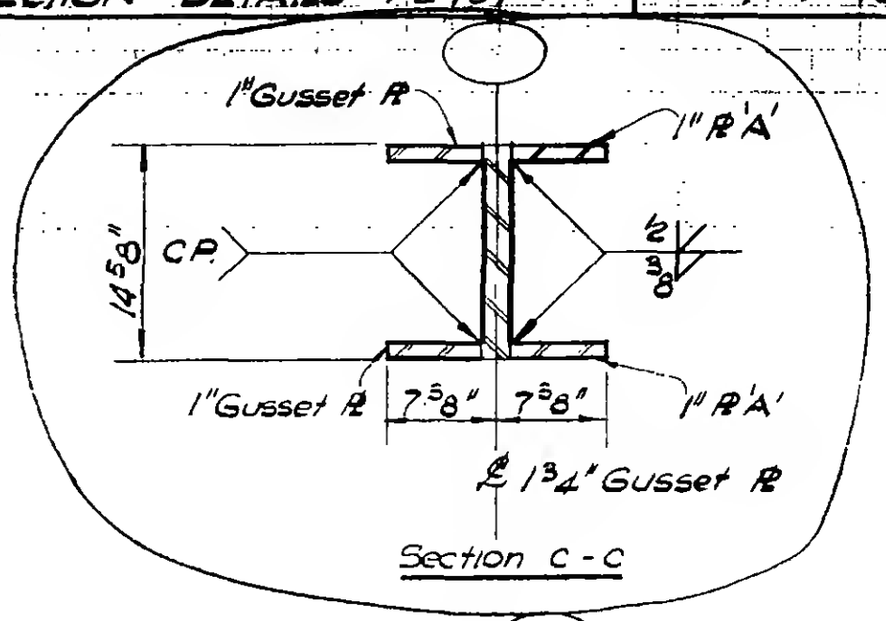

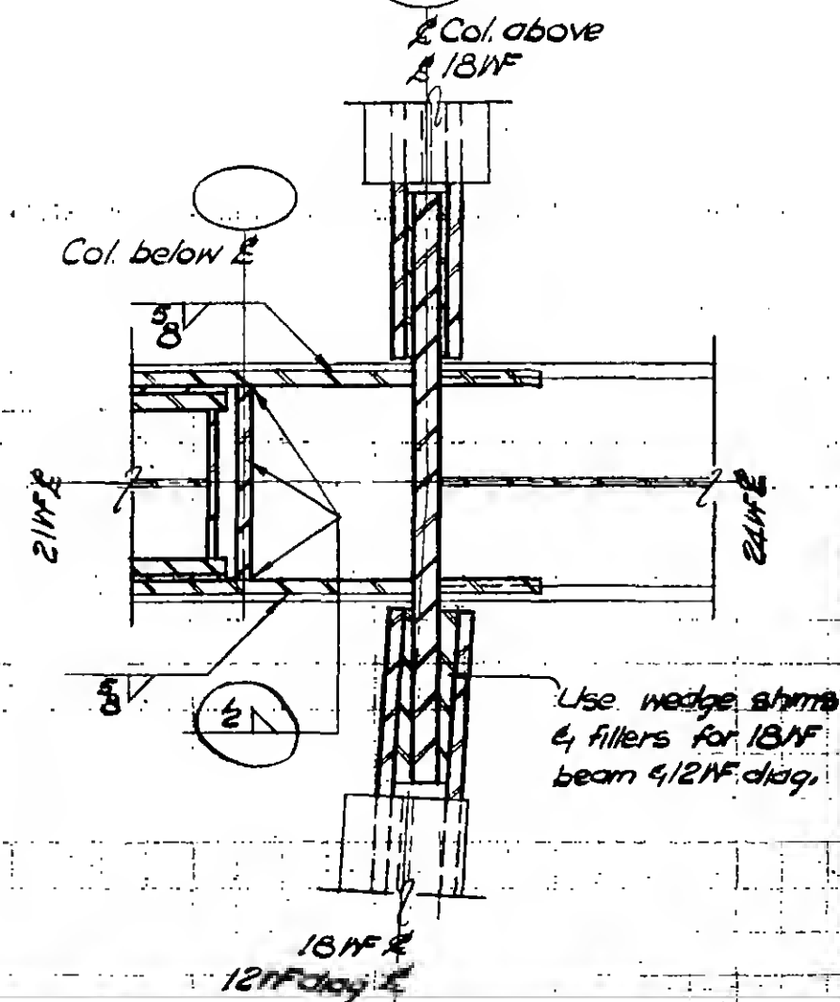

DESIGNED: D. Vow
DRAWN: M. Clarke
REVIEWED: E. Draves

DETAIL 13-8A

Section d-d

9-AB13-8.1