SKILLING, HELLE, CHRISTIANSEN, ROBERTSON — Structural & Civil Engineers

PROJECT: THE WORLD TRADE CENTER | TITLE: FLOOR 107-PH CONNECTION DETAIL - FL 107 | DATE: 4-1-70

REVISIONS

5/27/70
6/17/70
7/8/70

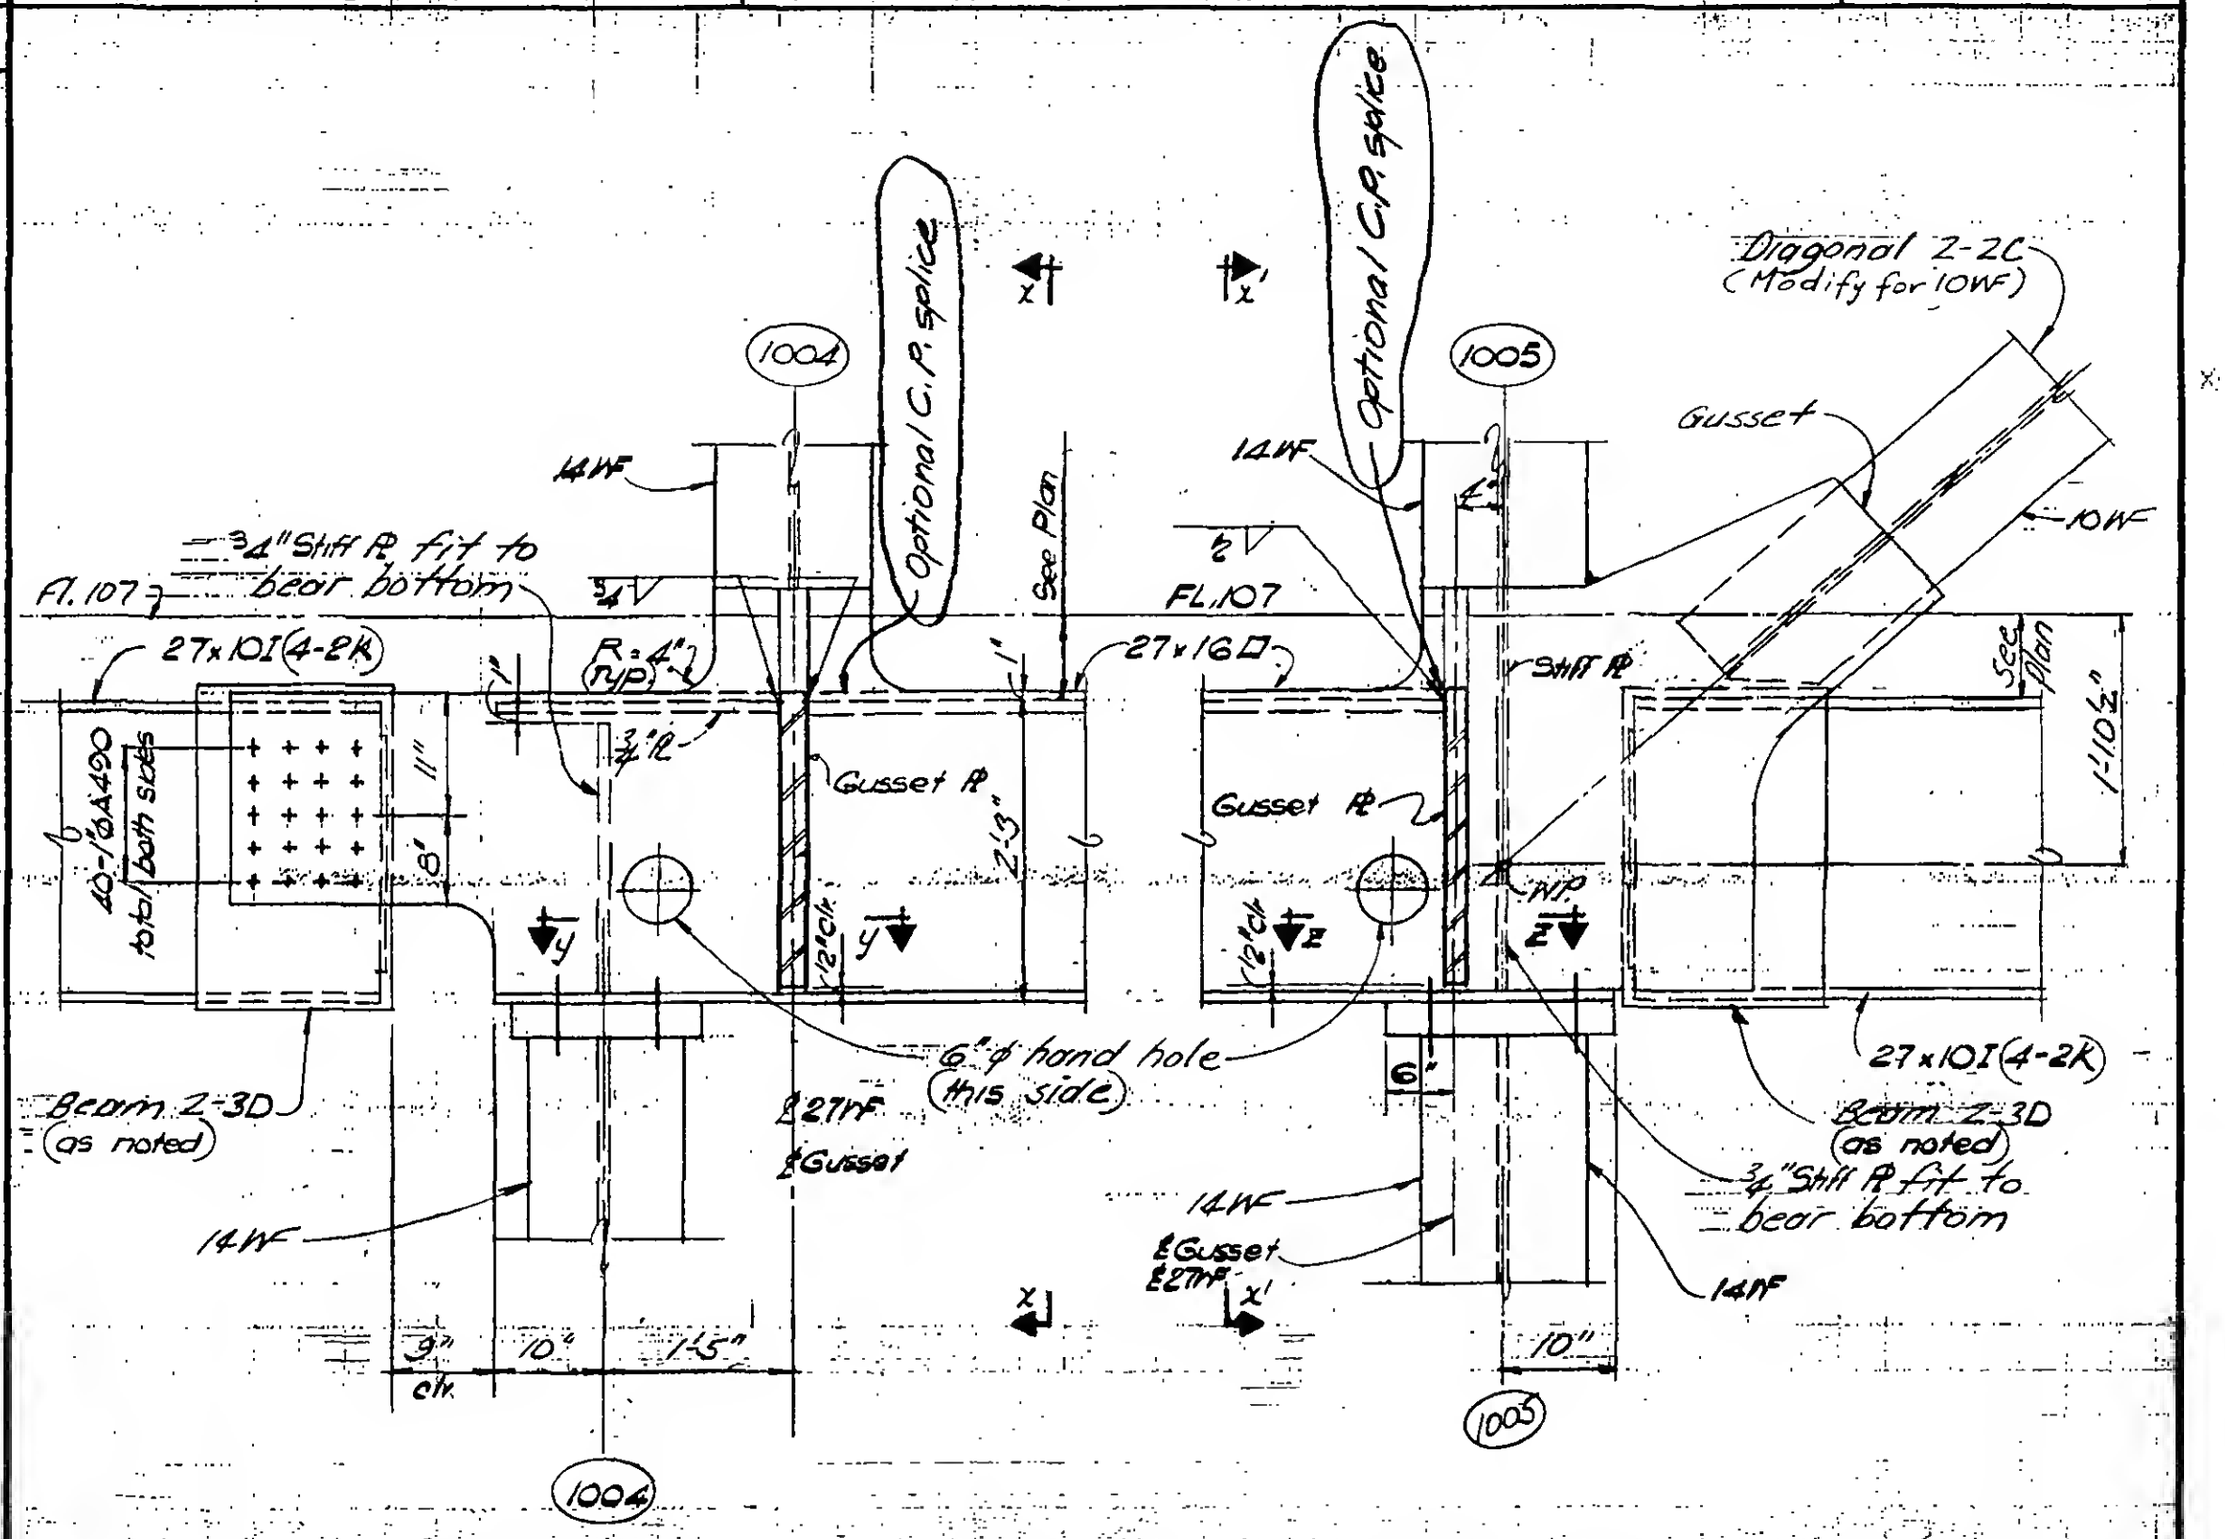

Section N - N

DETAIL 13-9A

Section N - N

DETAIL 13-9C

LICENSED PROFESSIONAL ENGINEER — LESLIE E. ROBERTSON — No. 54960 — UNIVERSITY OF THE STATE OF NEW YORK

DESIGNED L. Quirko
DRAWN J. Adams
REVIEWED E. Drakos

9-AB13.9.1