SKILLING, HELLE, CHRISTIANSEN, ROBERTSON — Structural & Civil Engineers

PROJECT: THE WORLD TRADE CENTER | TITLE: FL 107 - PH CONNECTION DETAILS - FL 107 | DATE: 4-1-70

EVISIONS

5/27/70
7/8/70

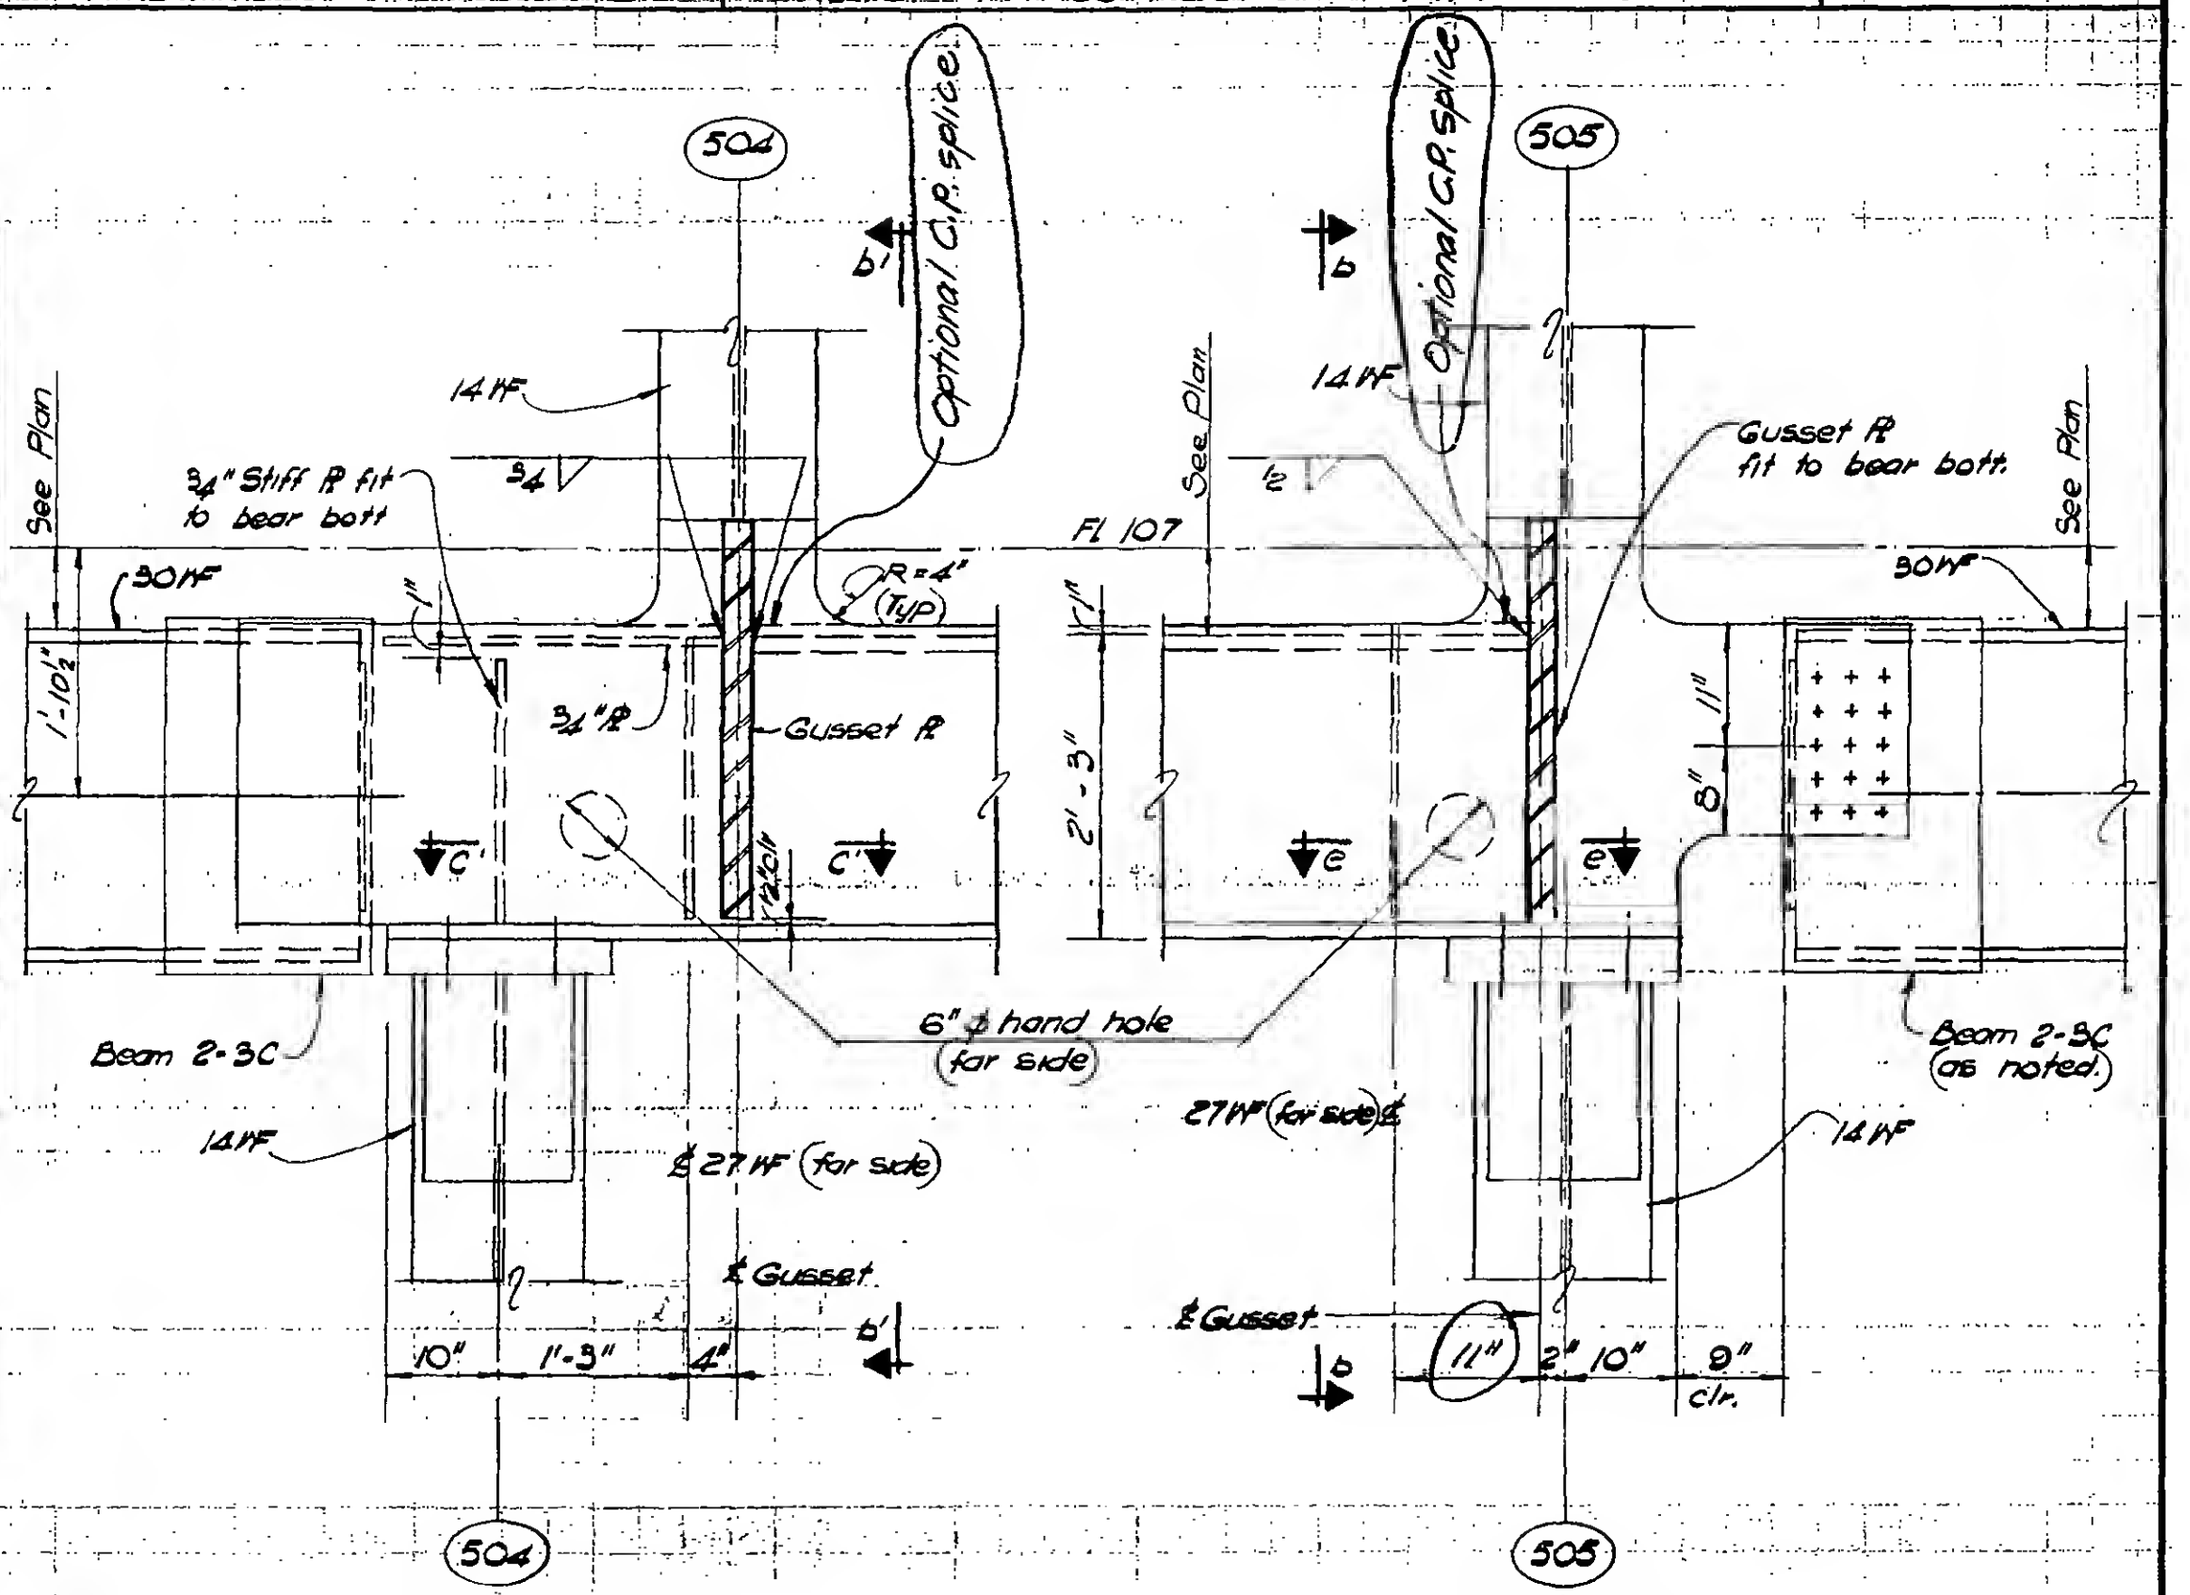

LICENSED PROFESSIONAL ENGINEER — LESLIE E. ROBERTSON — No. 34360 — UNIVERSITY OF THE STATE OF NEW YORK

DESIGNED: L. Quirke
DRAWN: W. Clarke
REVIEWED: E. Drakos

504

Section a-a

DETAIL 13-9D

505

Section a-a

DETAIL 13-9E

9-AB13-9.2