SKILLING, HELLE, CHRISTIANSEN, ROBERTSON — Structural & Civil Engineers

PROJECT: THE WORLD TRADE CENTER | TITLE: FL. 107 - PH. CONNECTION DETAILS - FL. 108 | DATE: 4-1-70

REVISIONS

5/27/70

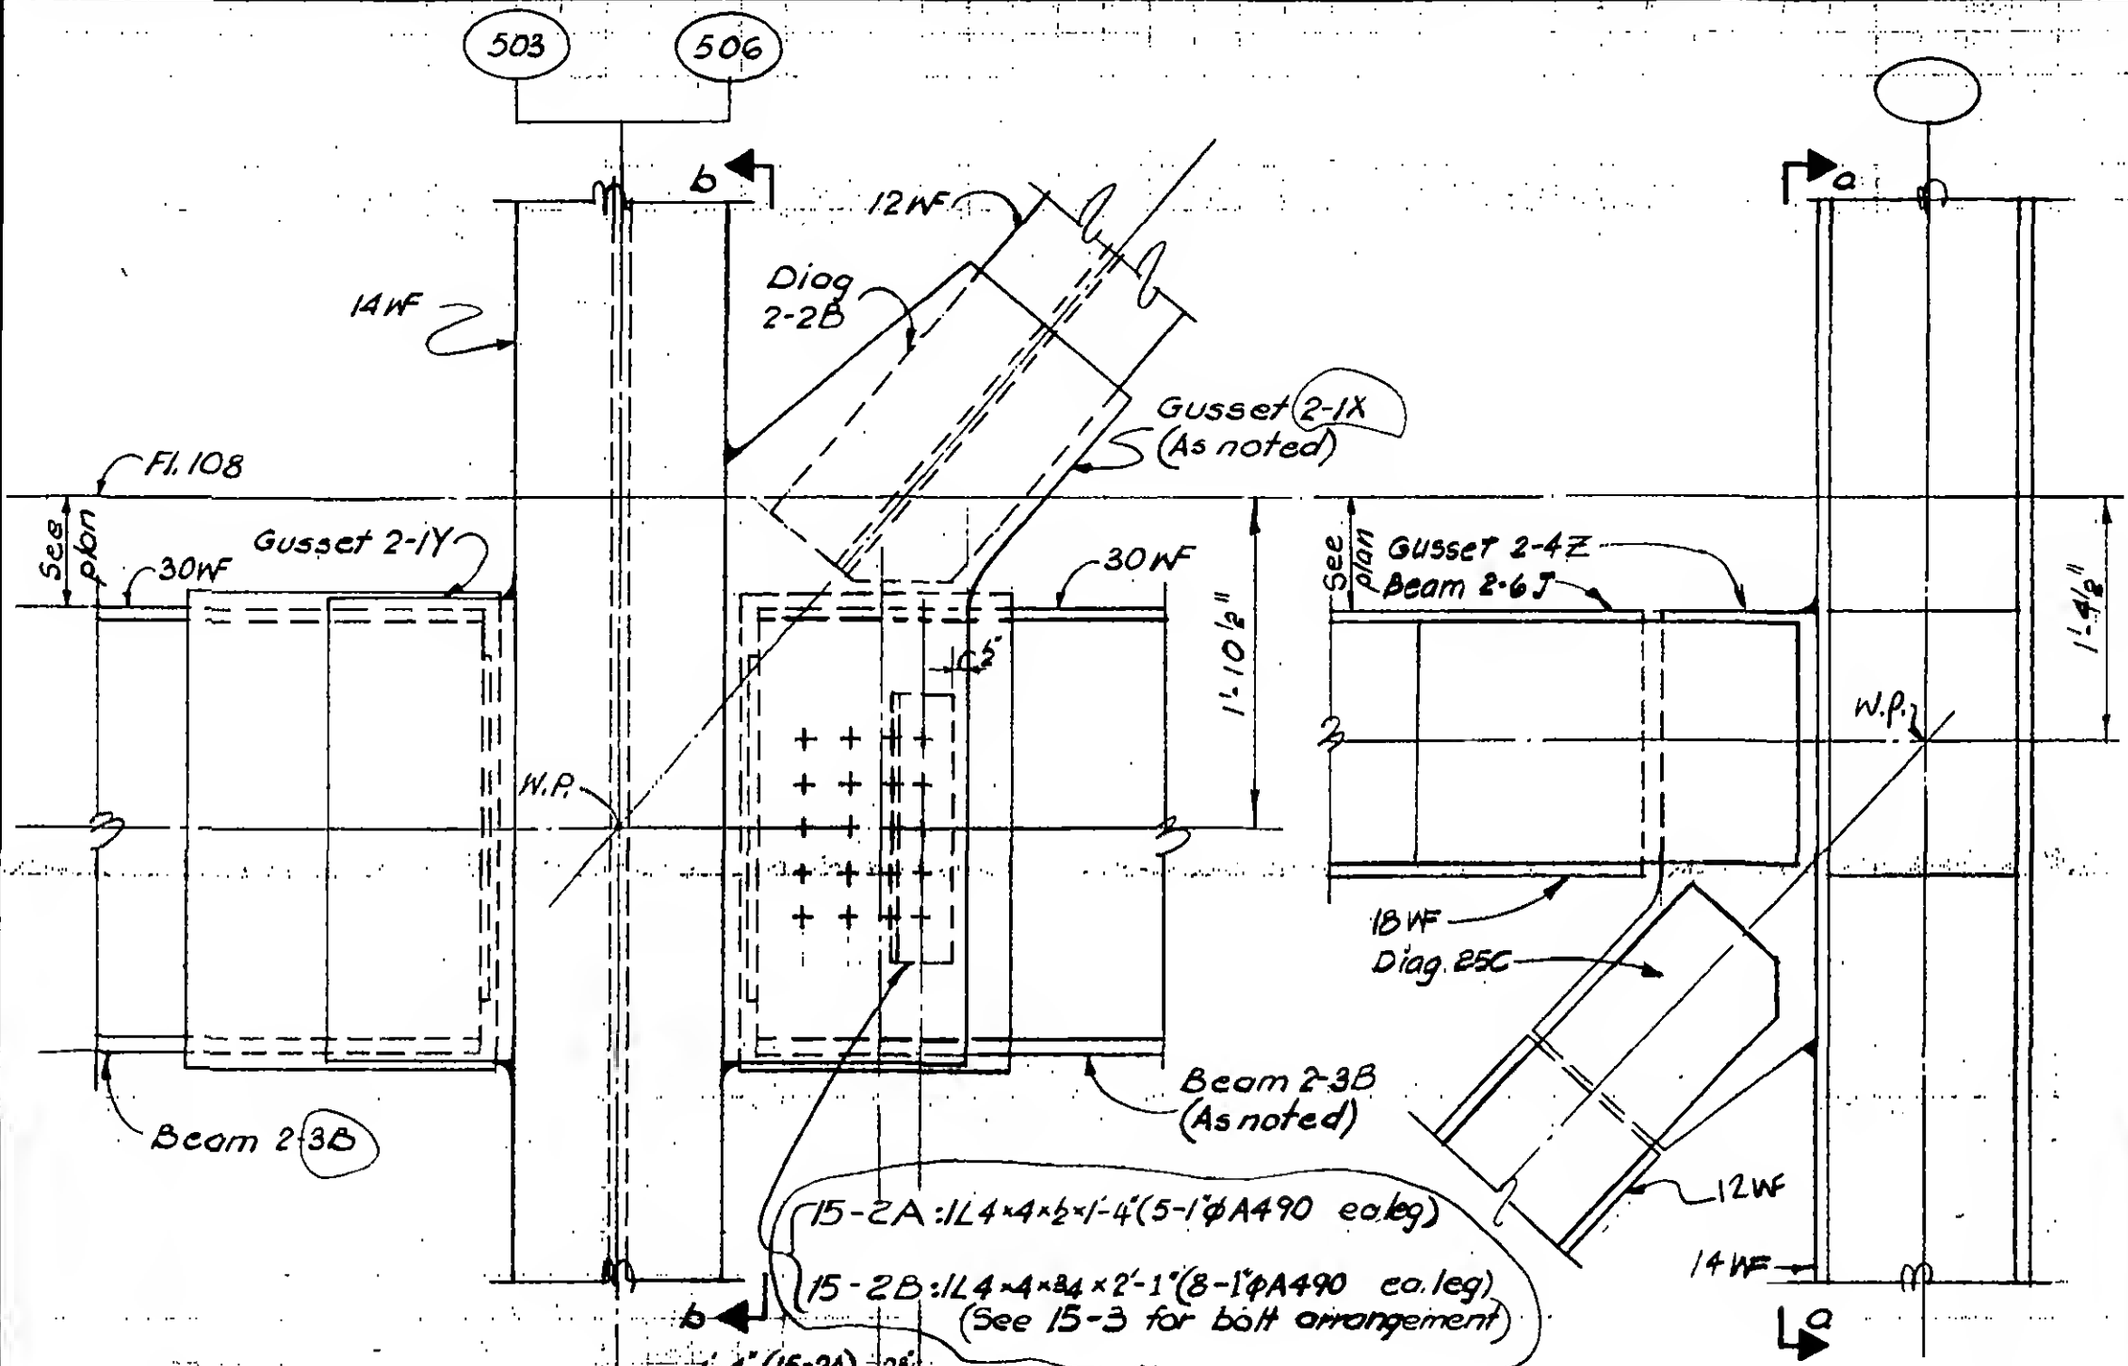

Section a-a

Section b-b

DETAIL 15-2A (col. 503 as shown)

DETAIL 15-2B (col. 506 opp. hand as noted)

9-AB 15-2

LICENSED PROFESSIONAL ENGINEER — LESLIE E. ROBERTSON — No. 34360 — UNIVERSITY OF THE STATE OF NEW YORK

DESIGNED: E. HWANG

DRAWN: P. Dzeki

REVIEWED: EJ. Dracos