SKILLING, HELLE, CHRISTIANSEN, ROBERTSON — Structural & Civil Engineers

PROJECT: THE WORLD TRADE CENTER


TITLE: FL. 107-PH. CONNECTION DETAILS - FL. 108

DATE: 4-1-70

REVISIONS

5/27/70

7/13/70

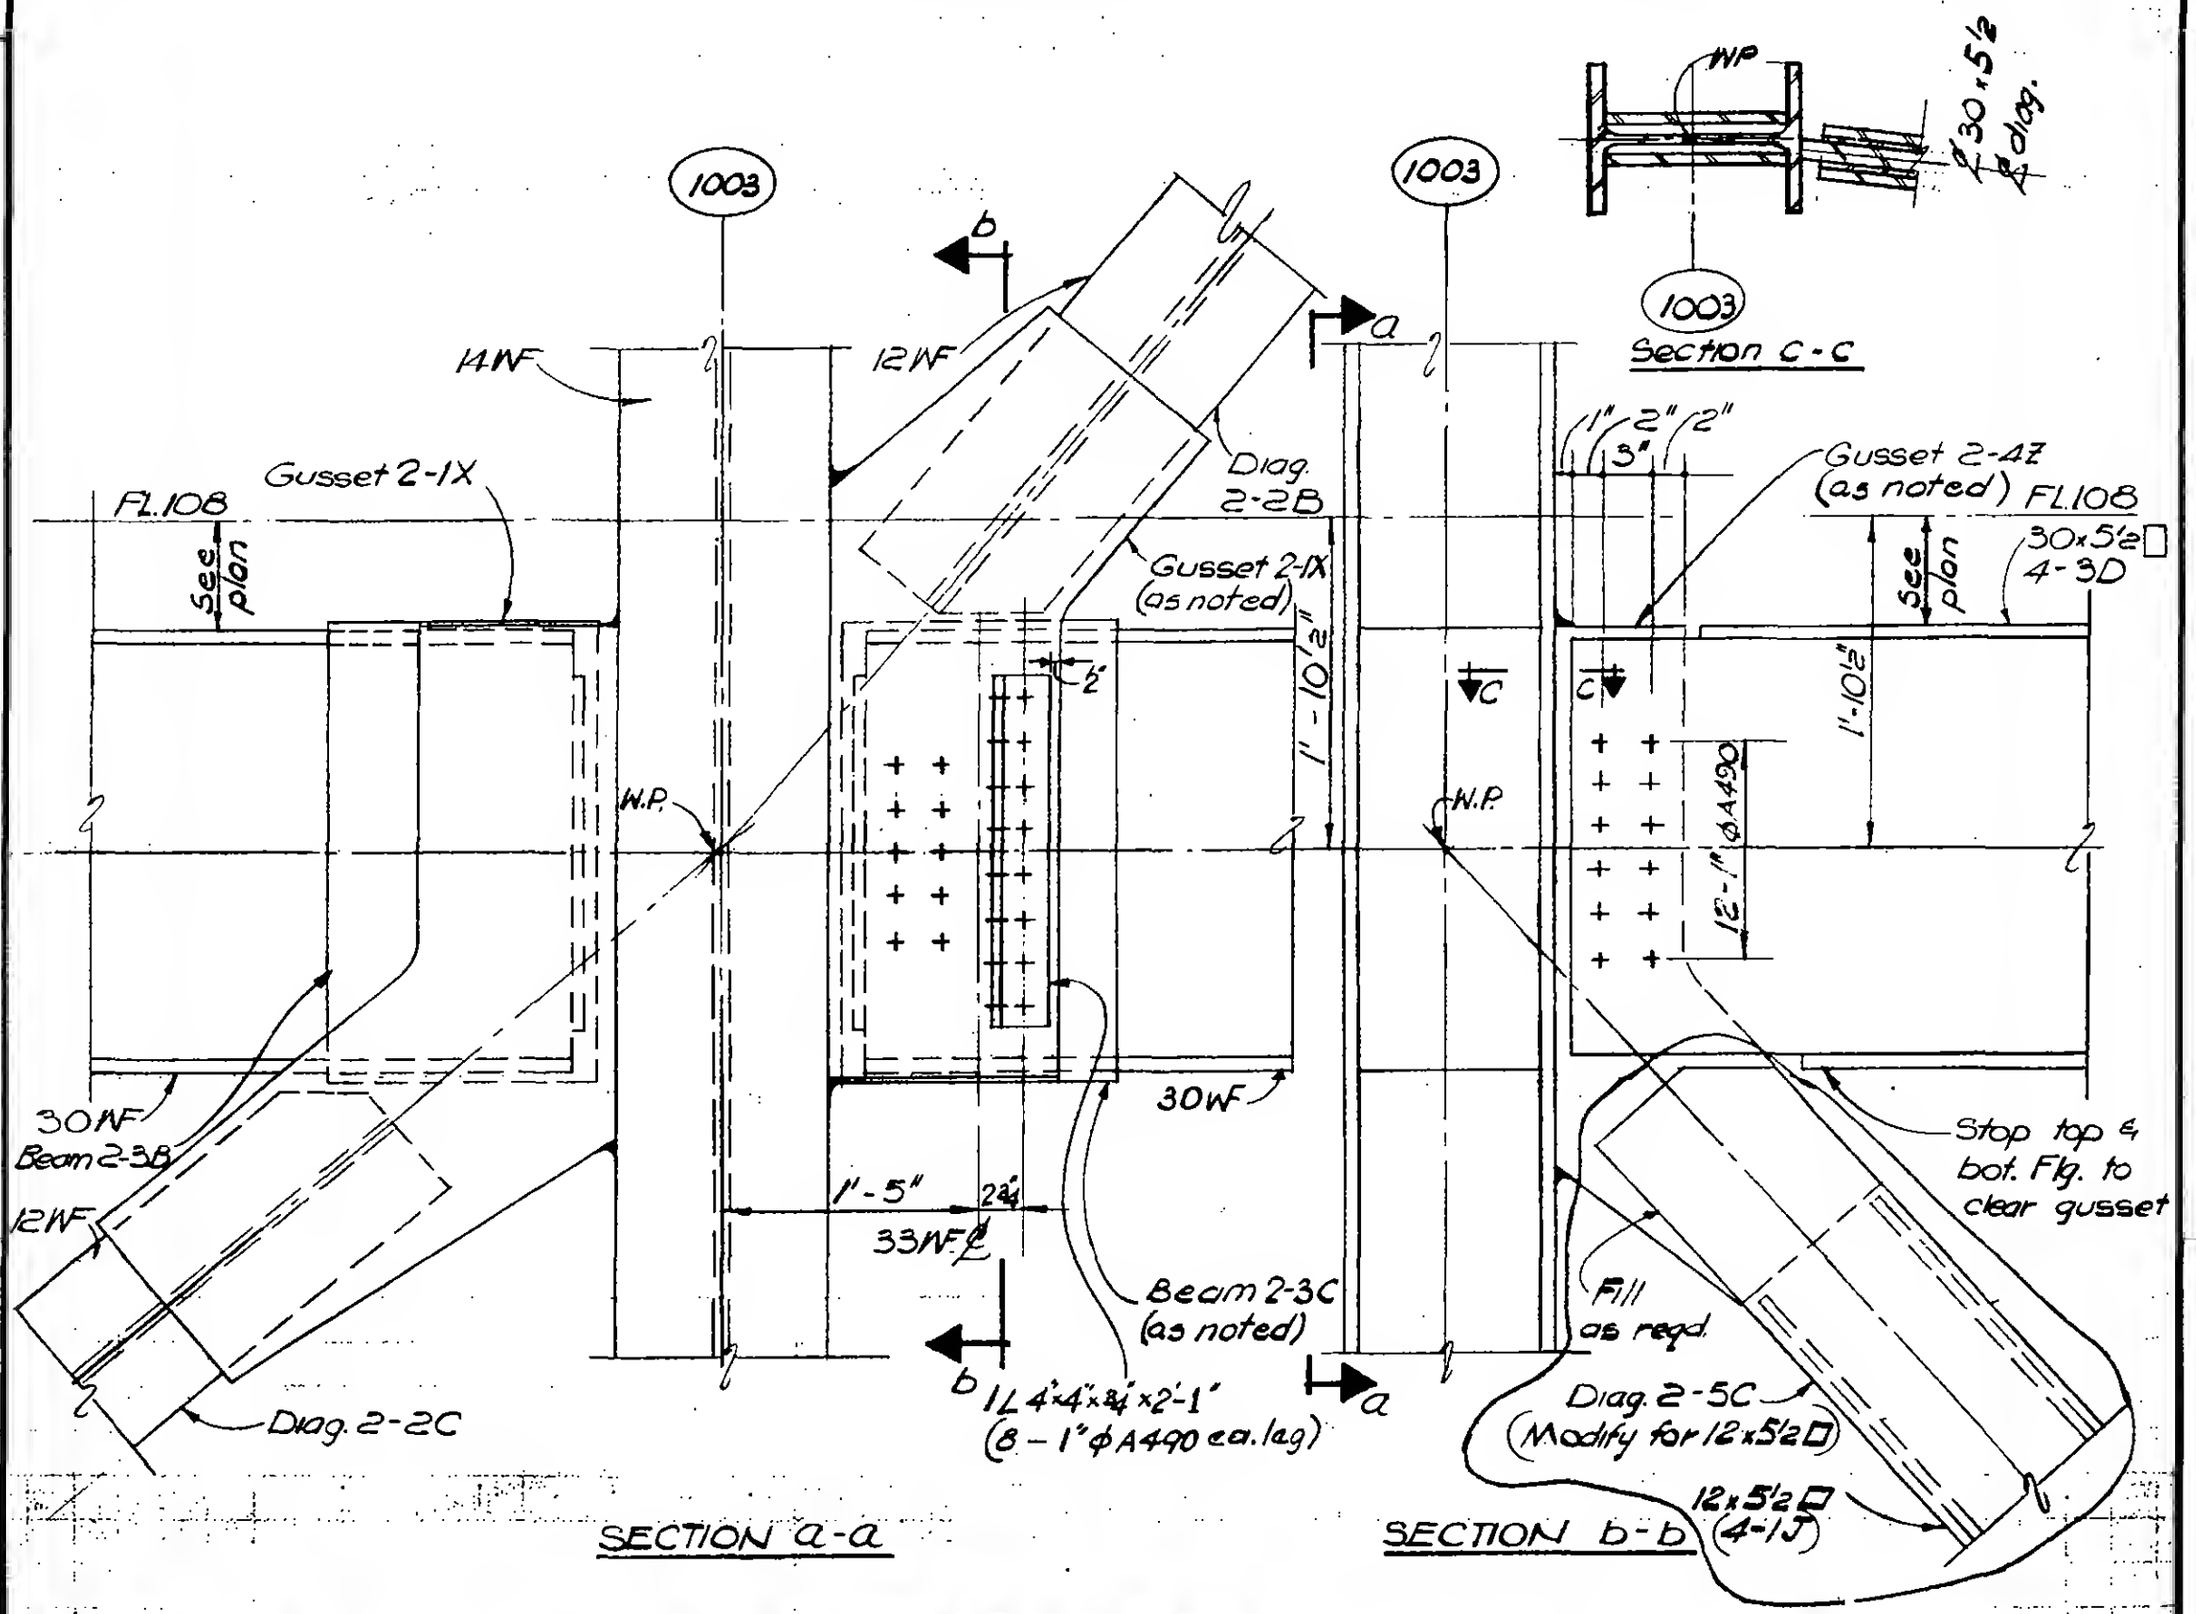

LICENSED PROFESSIONAL ENGINEER — LESLIE E. ROBERTSON — No. 34360 — UNIVERSITY OF THE STATE OF NEW YORK

DESIGNED: T. HWANG

DRAWN: W. Clarke

REVIEWED: E. Drakos

DETAIL 15-3

9-AB15-3