SKILLING, HELLE, CHRISTIANSEN, ROBERTSON — Structural & Civil Engineers

PROJECT: THE WORLD TRADE CENTER | TITLE: FL 107 - PH CONNECTION DETAILS - FL. 108 | DATE: 4-1-70

REVISIONS
5/27/70
8/3/70

15-5.2 (5A & 5B)
15-5.3 (5C & 5D)

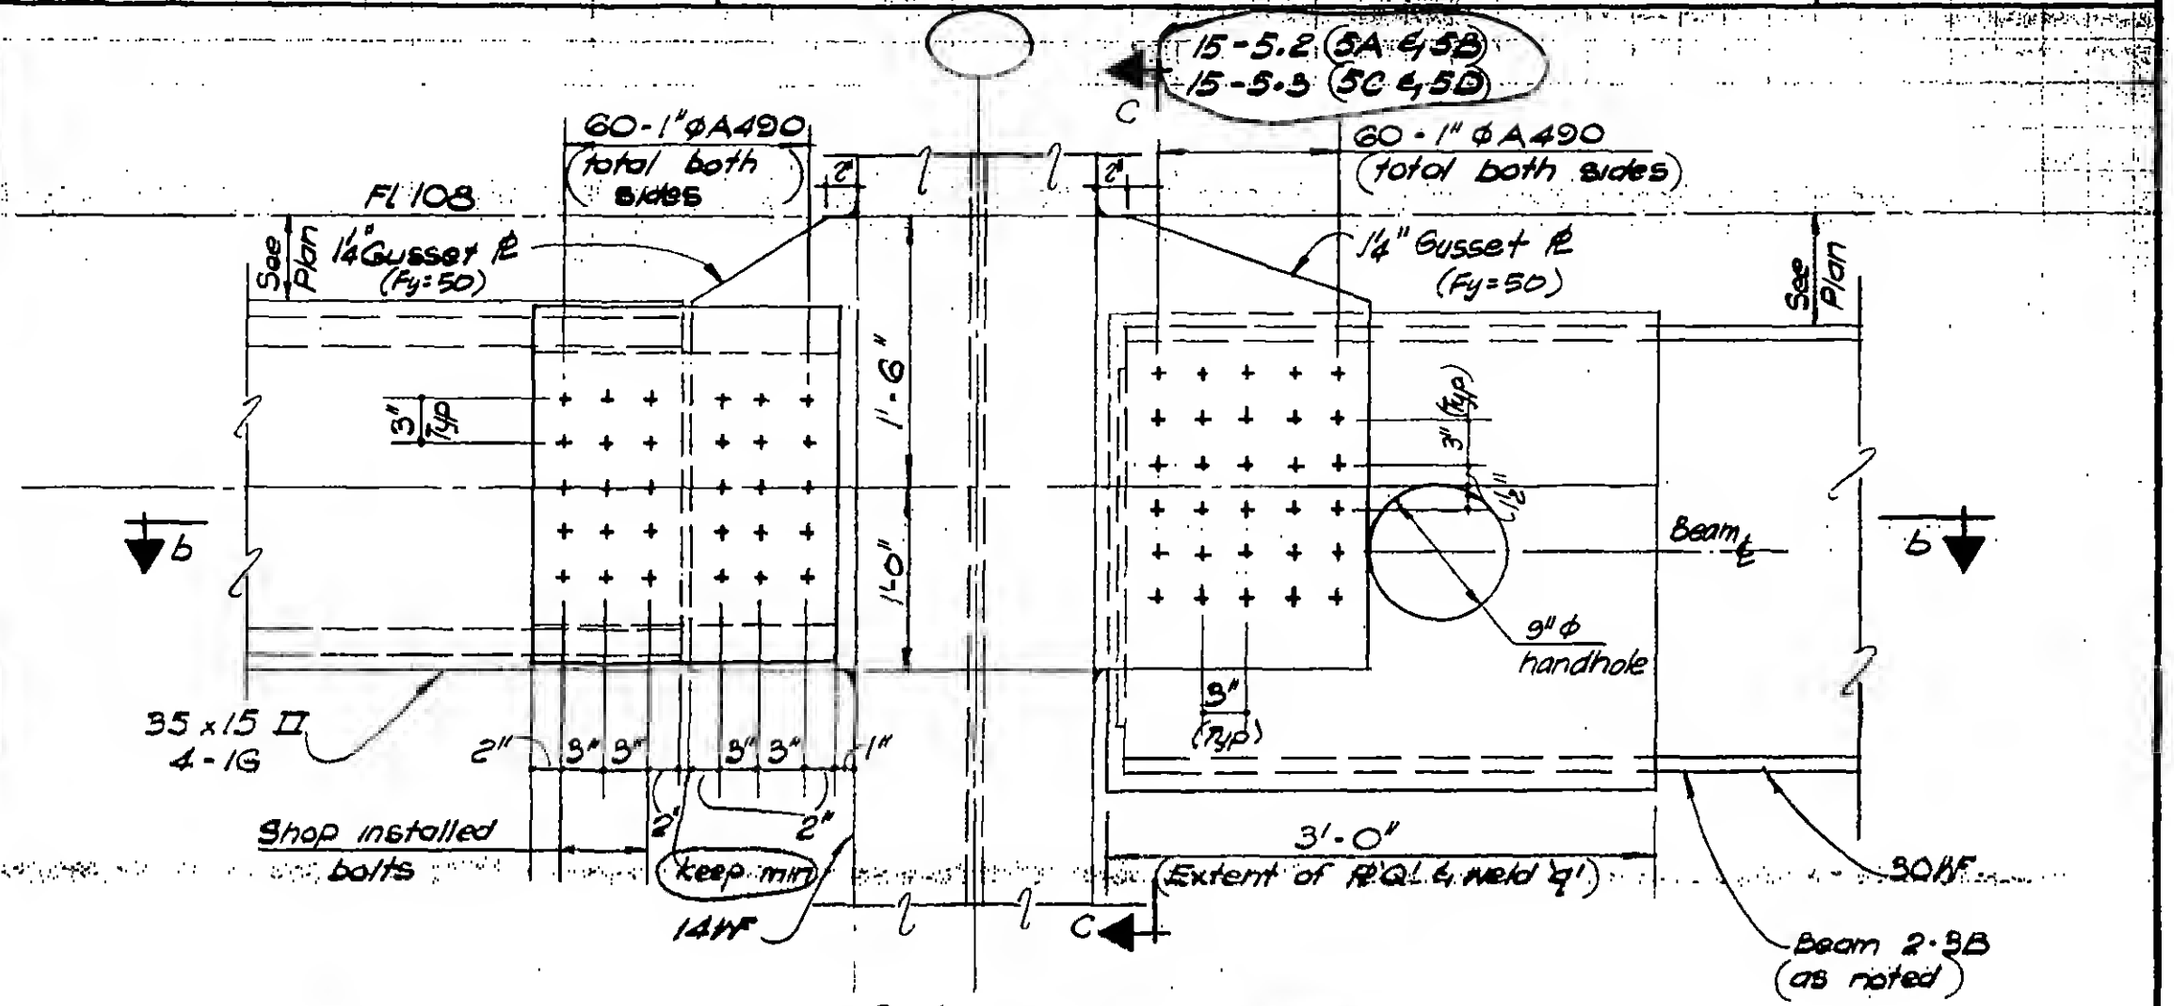

Section a-a

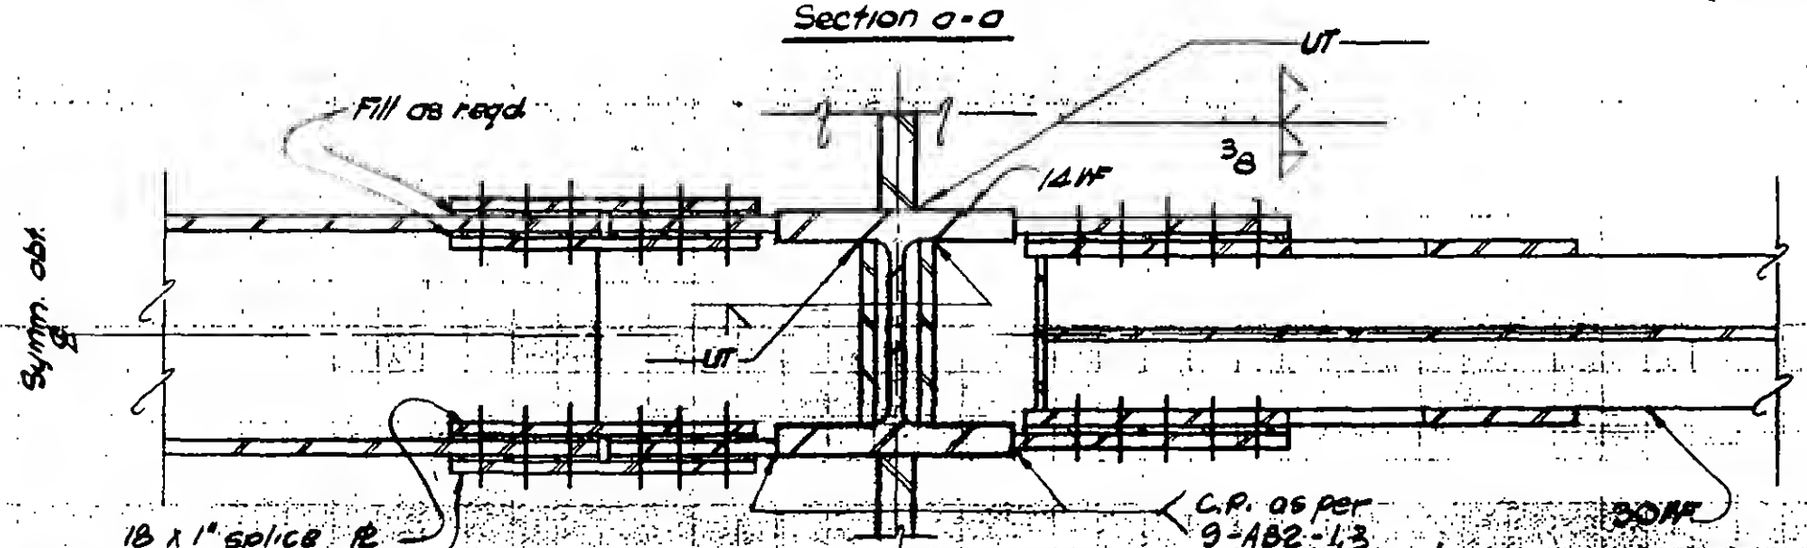

Plan Section b-b

DETAIL 15-5A Tower "A": Cols 501 & 1001 as shown. Tower "B": Col. 501 as shown
DETAIL 15-5B Tower "A": Cols 508 & 1008 opp hand. Tower "B": Col. 1008 opp hand
DETAIL 15-5C Tower "B": Col. 1001 as shown
DETAIL 15-5D Tower "B": Col. 508 opp hand
& as noted.

9-AB15-5.1

LICENSED PROFESSIONAL ENGINEER — LESLIE E. ROBERTSON — No. 34360 — UNIVERSITY OF THE STATE OF NEW YORK

DESIGNED
DRAWN N. Clarke
REVIEWED