SKILLING, HELLE, CHRISTIANSEN, ROBERTSON — Structural & Civil Engineers

PROJECT: THE WORLD TRADE CENTER | TITLE: FL. 107 PH. CONNECTION DETAILS - FL 108 | DATE: 4-1-70

REVISIONS

5/27/70

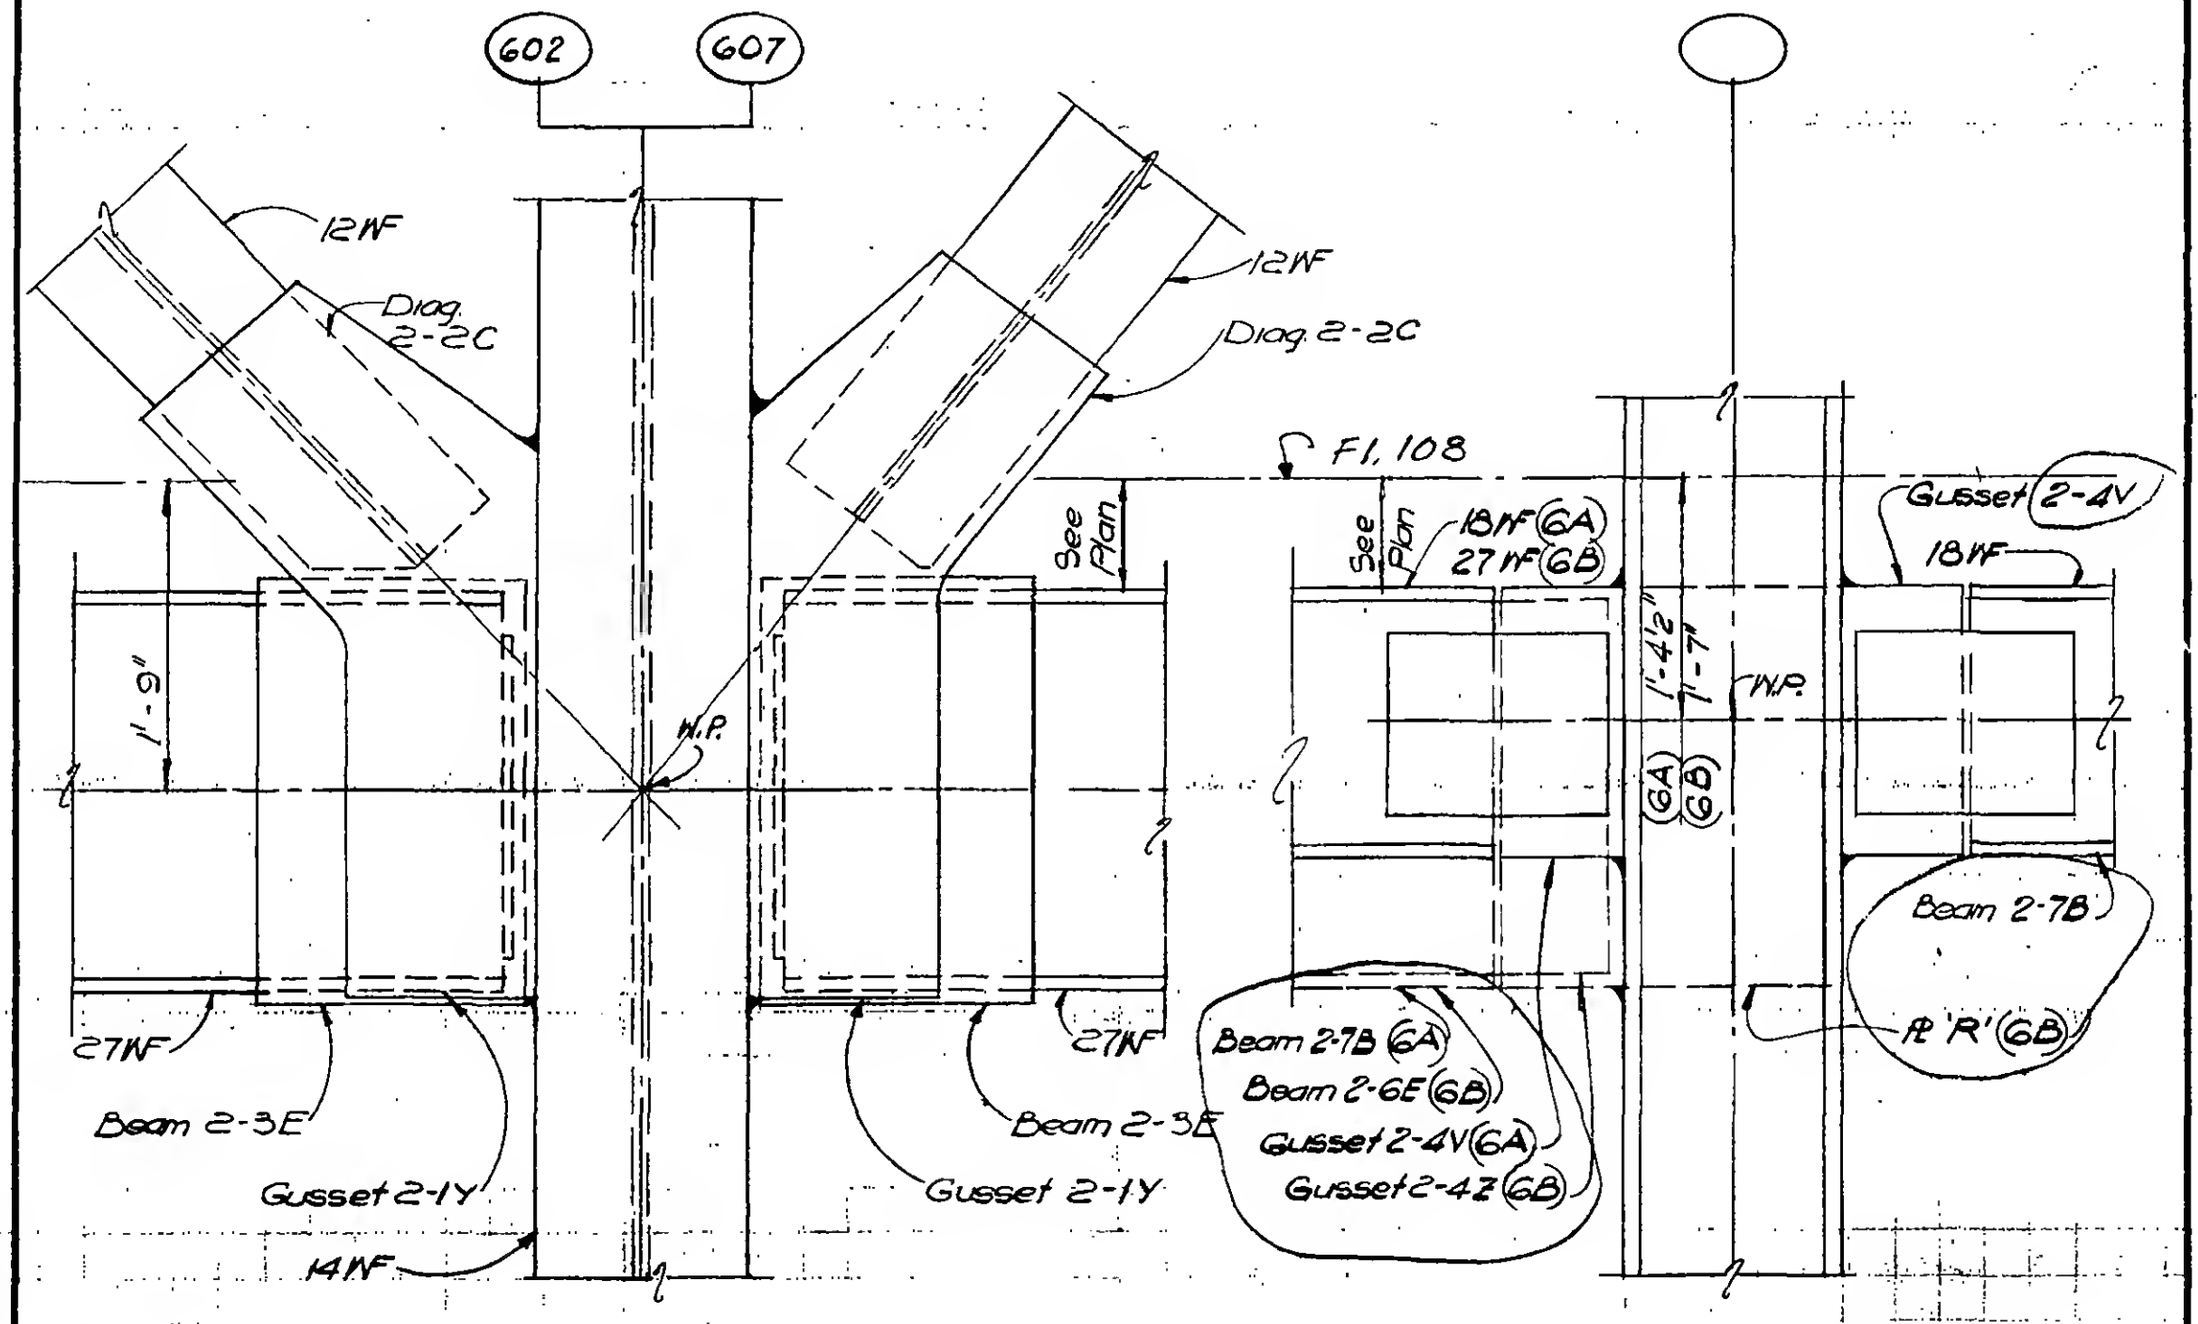

SECTION a-a

SECTION b-b

DETAIL 15-6A (col. 602 as shown)

DETAIL 15-6B (col. 607 opp hand as noted)

LICENSED PROFESSIONAL ENGINEER — LESLIE E. ROBERTSON — No. 34360 — UNIVERSITY OF THE STATE OF NEW YORK

DESIGNED: HWANG

DRAWN: W. Clarke

REVIEWED: E. Drakos

9-AB15-6