
SKILLING, HELLE, CHRISTIANSEN, ROBERTSON — Structural & Civil Engineers

PROJECT: THE WORLD TRADE CENTER | TITLE: FL 107-PH, CONNECTION DETAIL - FL 108 | DATE: 4-1-70

REVISIONS
5/27/70

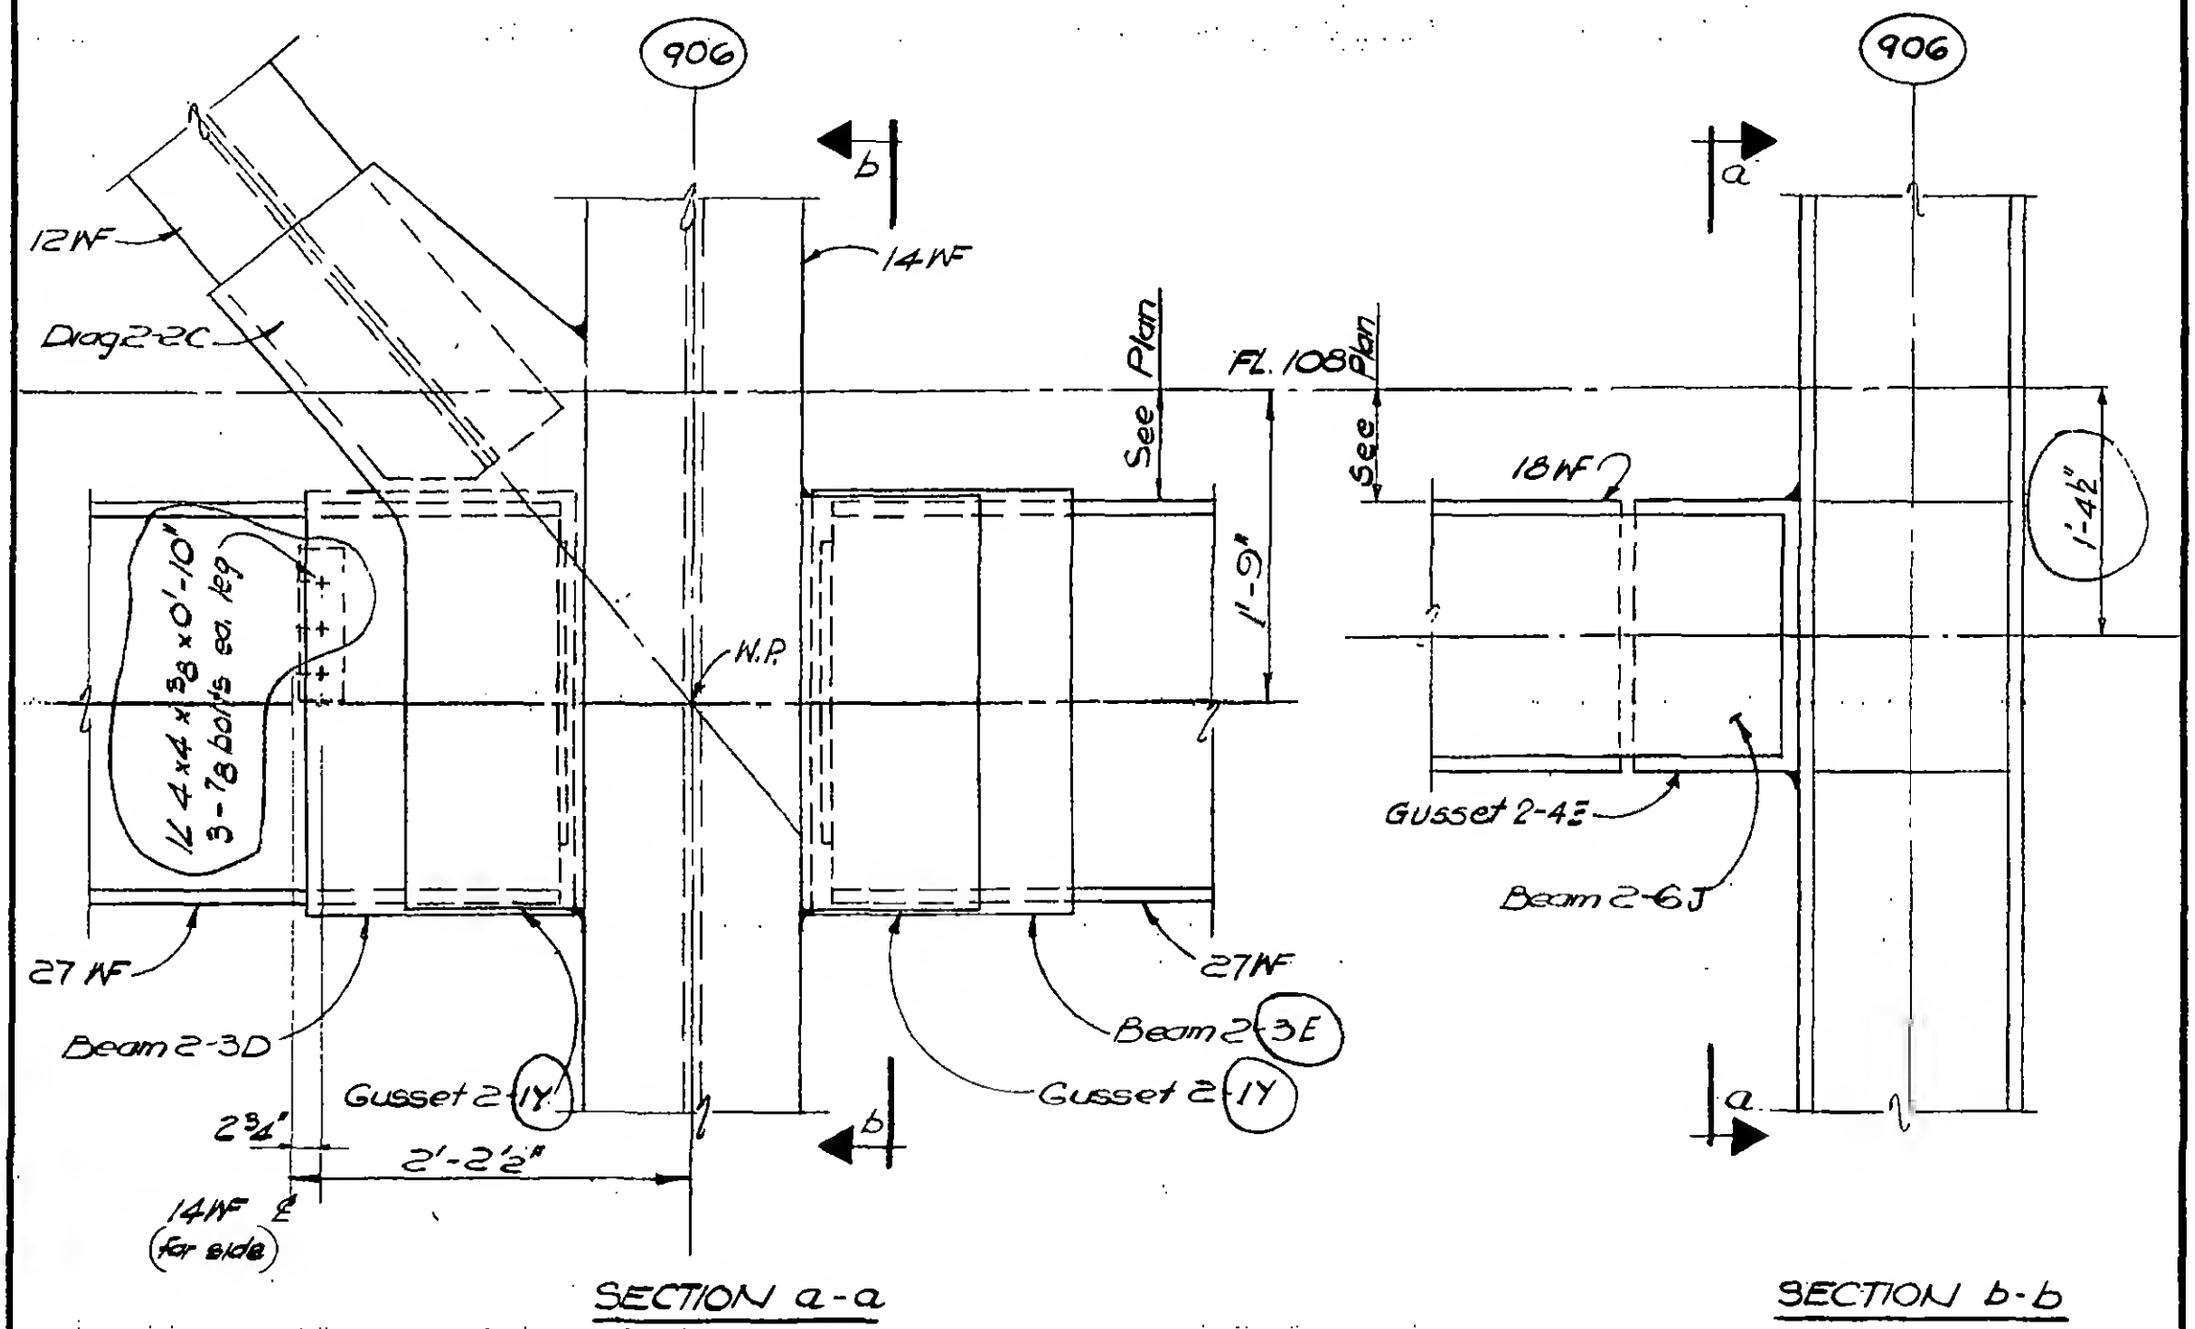

LICENSED PROFESSIONAL ENGINEER — LESLIE E. ROBERTSON — No. 34360 — UNIVERSITY OF THE STATE OF NEW YORK

DESIGNED: J. HWANG
DRAWN: W. Clarke
REVIEWED: E. Drakos

DETAIL 15-10

9-AB15-10