
SKILLING, HELLE, CHRISTIANSEN, ROBERTSON — Structural & Civil Engineers

PROJECT: THE WORLD TRADE CENTER | TITLE: FL.107-PH. CONNECTION DETAILS - FL.108 | DATE: 4-1-70


REVISIONS

5/27/70

7-15-70

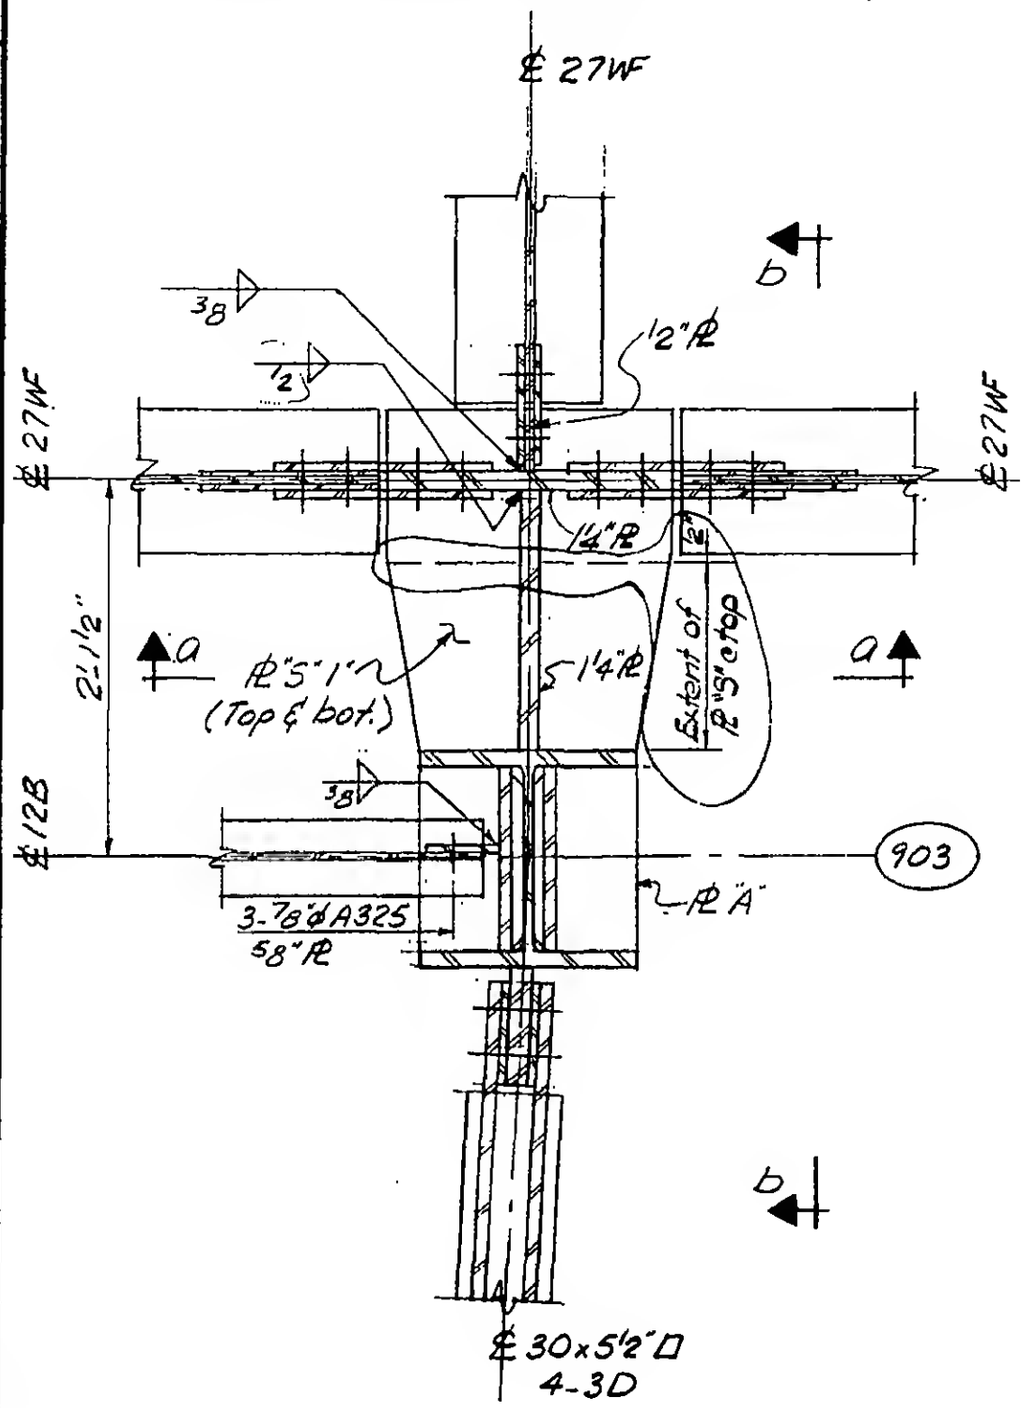

PLAN

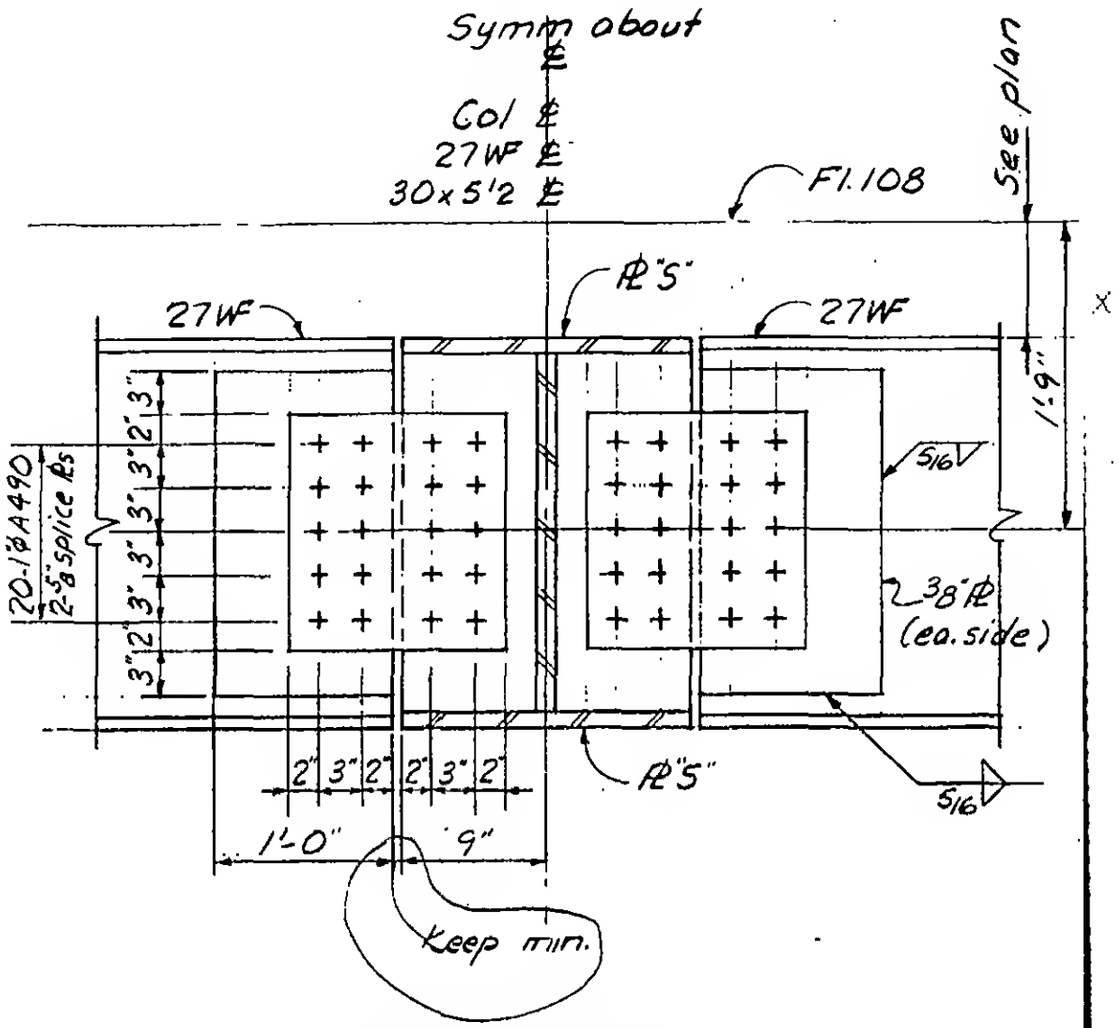

Section a-a

LICENSED PROFESSIONAL ENGINEER — LESLIE E. ROBERTSON — No. 34360 — UNIVERSITY OF THE STATE OF NEW YORK

DESIGNED: A. Von

DRAWN: A. FRANQUI

REVIEWED: E. Drakos

9-AB15-11.1