SKILLING, HELLE, CHRISTIANSEN, ROBERTSON — Structural & Civil Engineers

PROJECT: THE WORLD TRADE CENTER | TITLE: Fl. 107-PH CONNECTION DETAIL - Fl. 108 | DATE: 4-1-70

REVISIONS

5/27/70

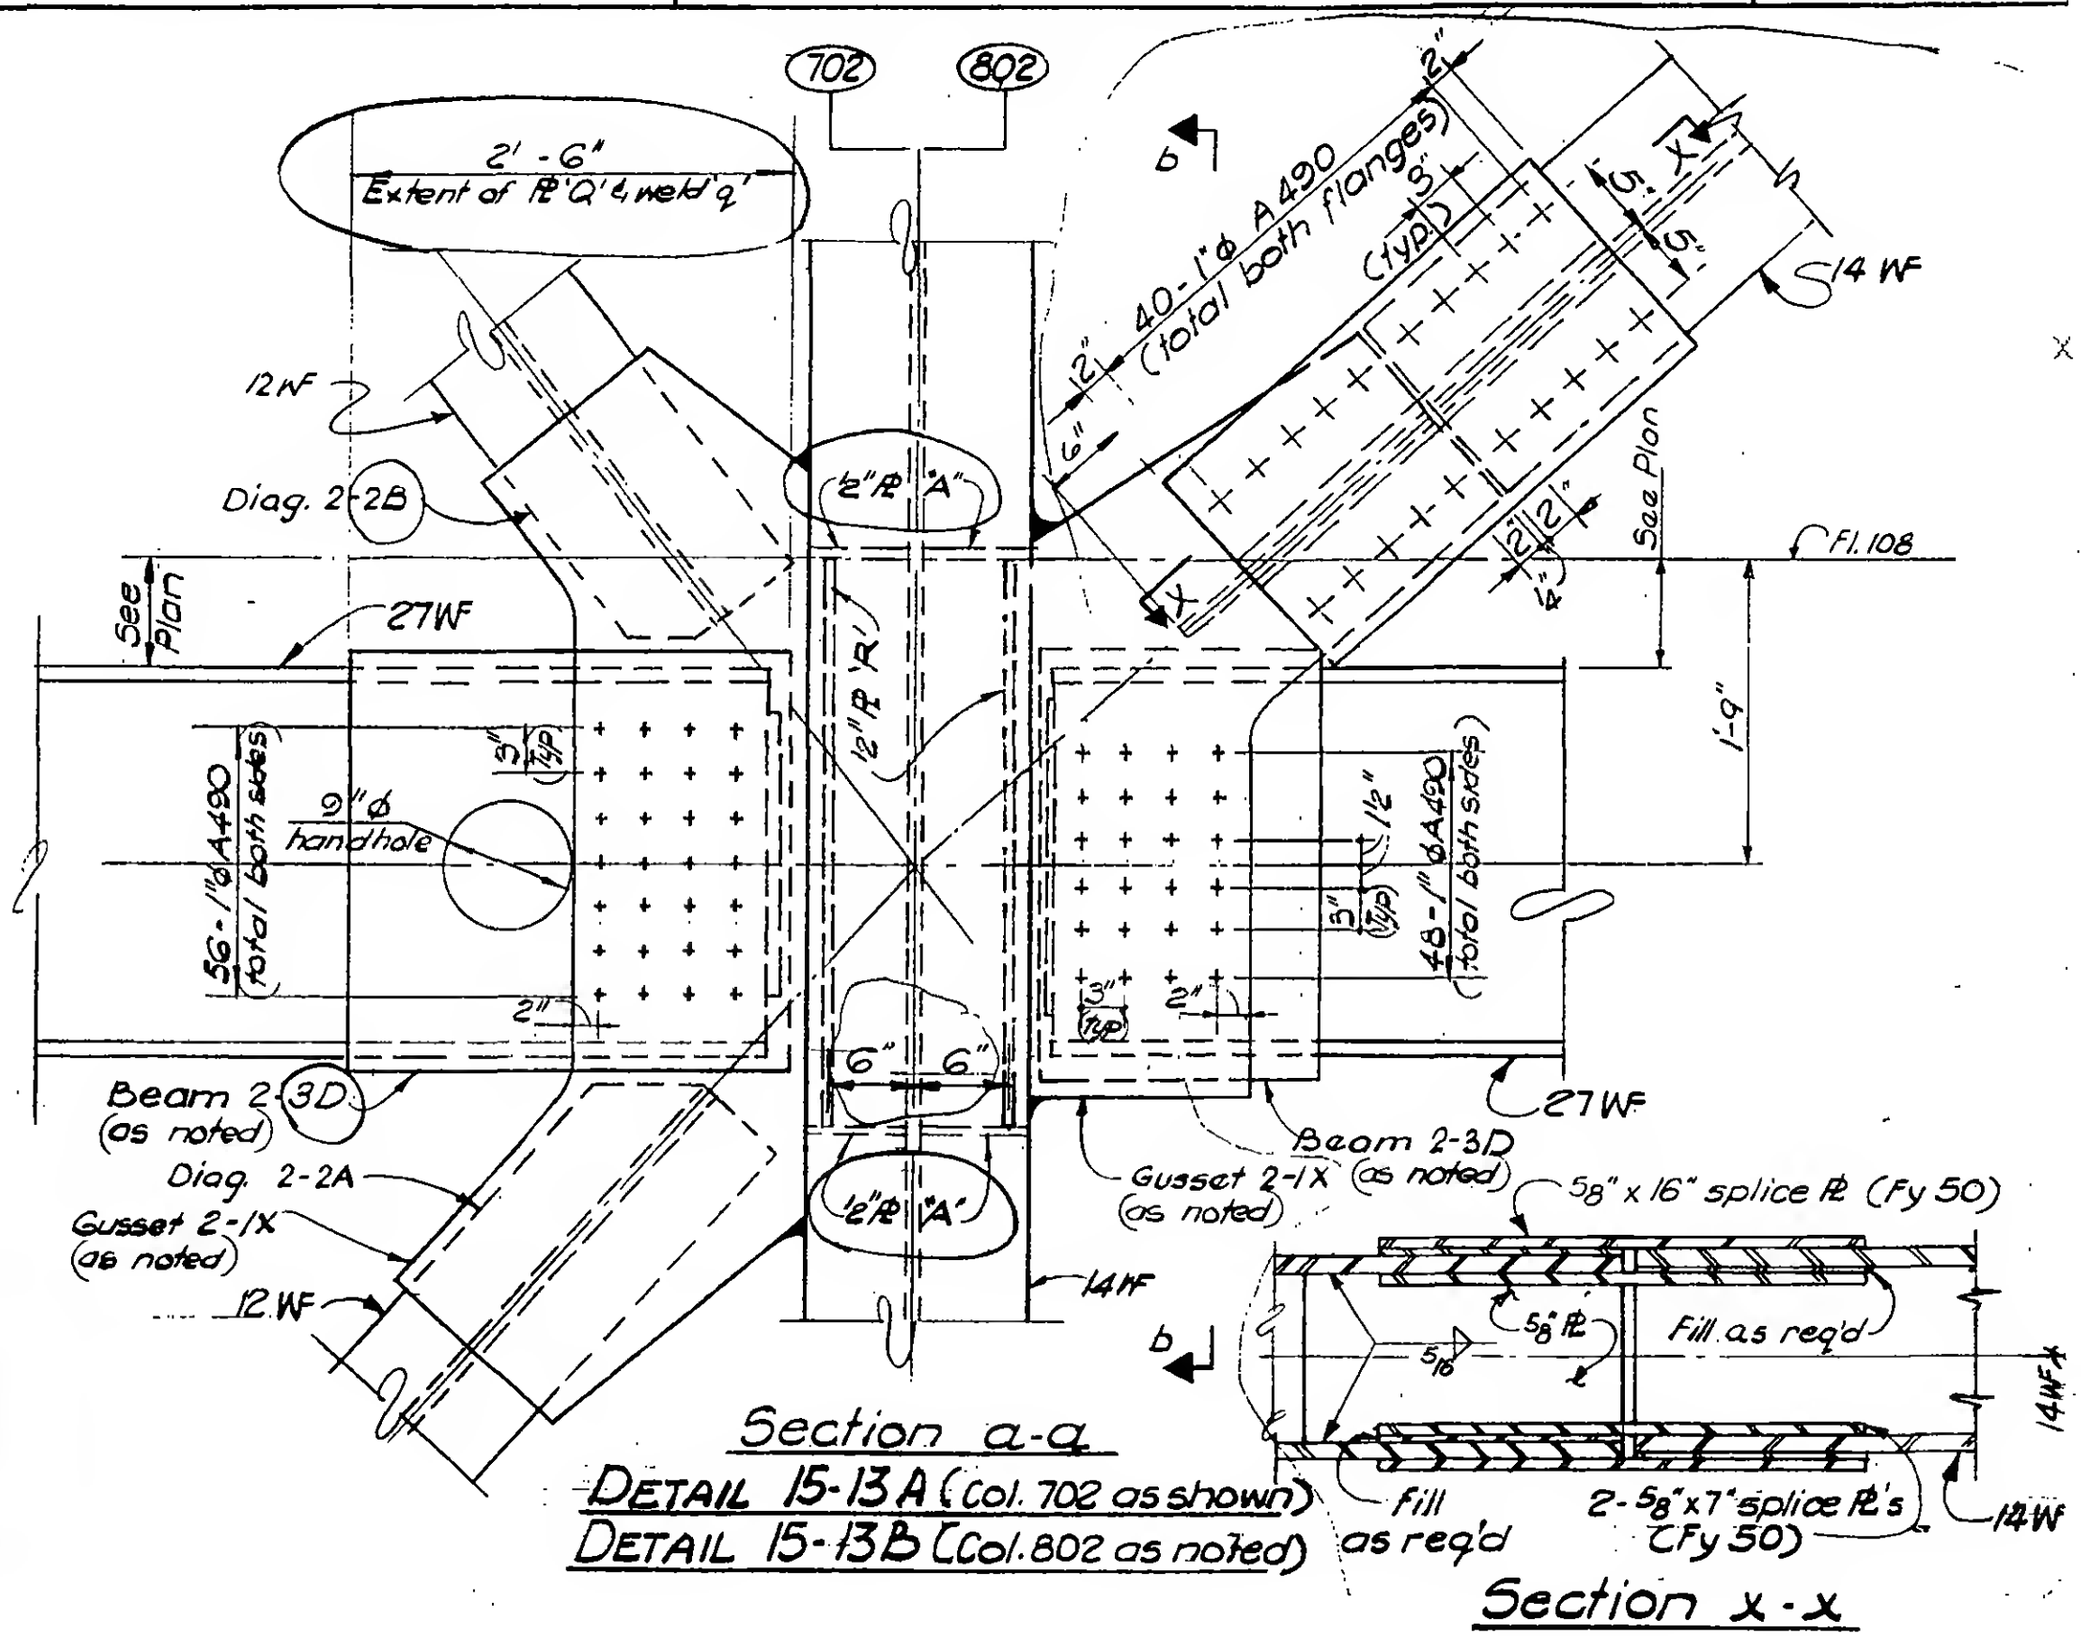

Section a-a

DETAIL 15-13A (Col. 702 as shown)

DETAIL 15-13B (Col. 802 as noted)

Section x-x

LICENSED PROFESSIONAL ENGINEER — LESLIE E. ROBERTSON — No. 34960 — UNIVERSITY OF THE STATE OF NEW YORK

DESIGNED: Kr Vm

DRAWN: D. Huggins

REVIEWED: E. Drakos

9-AB 15-13.1