SKILLING, HELLE, CHRISTIANSEN, ROBERTSON — Structural & Civil Engineers

PROJECT: THE WORLD TRADE CENTER | TITLE: FL 107 - PH CONNECTION DETAILS - FL. 108 | DATE: 4 - 1 - 70

REVISIONS

5/27/70

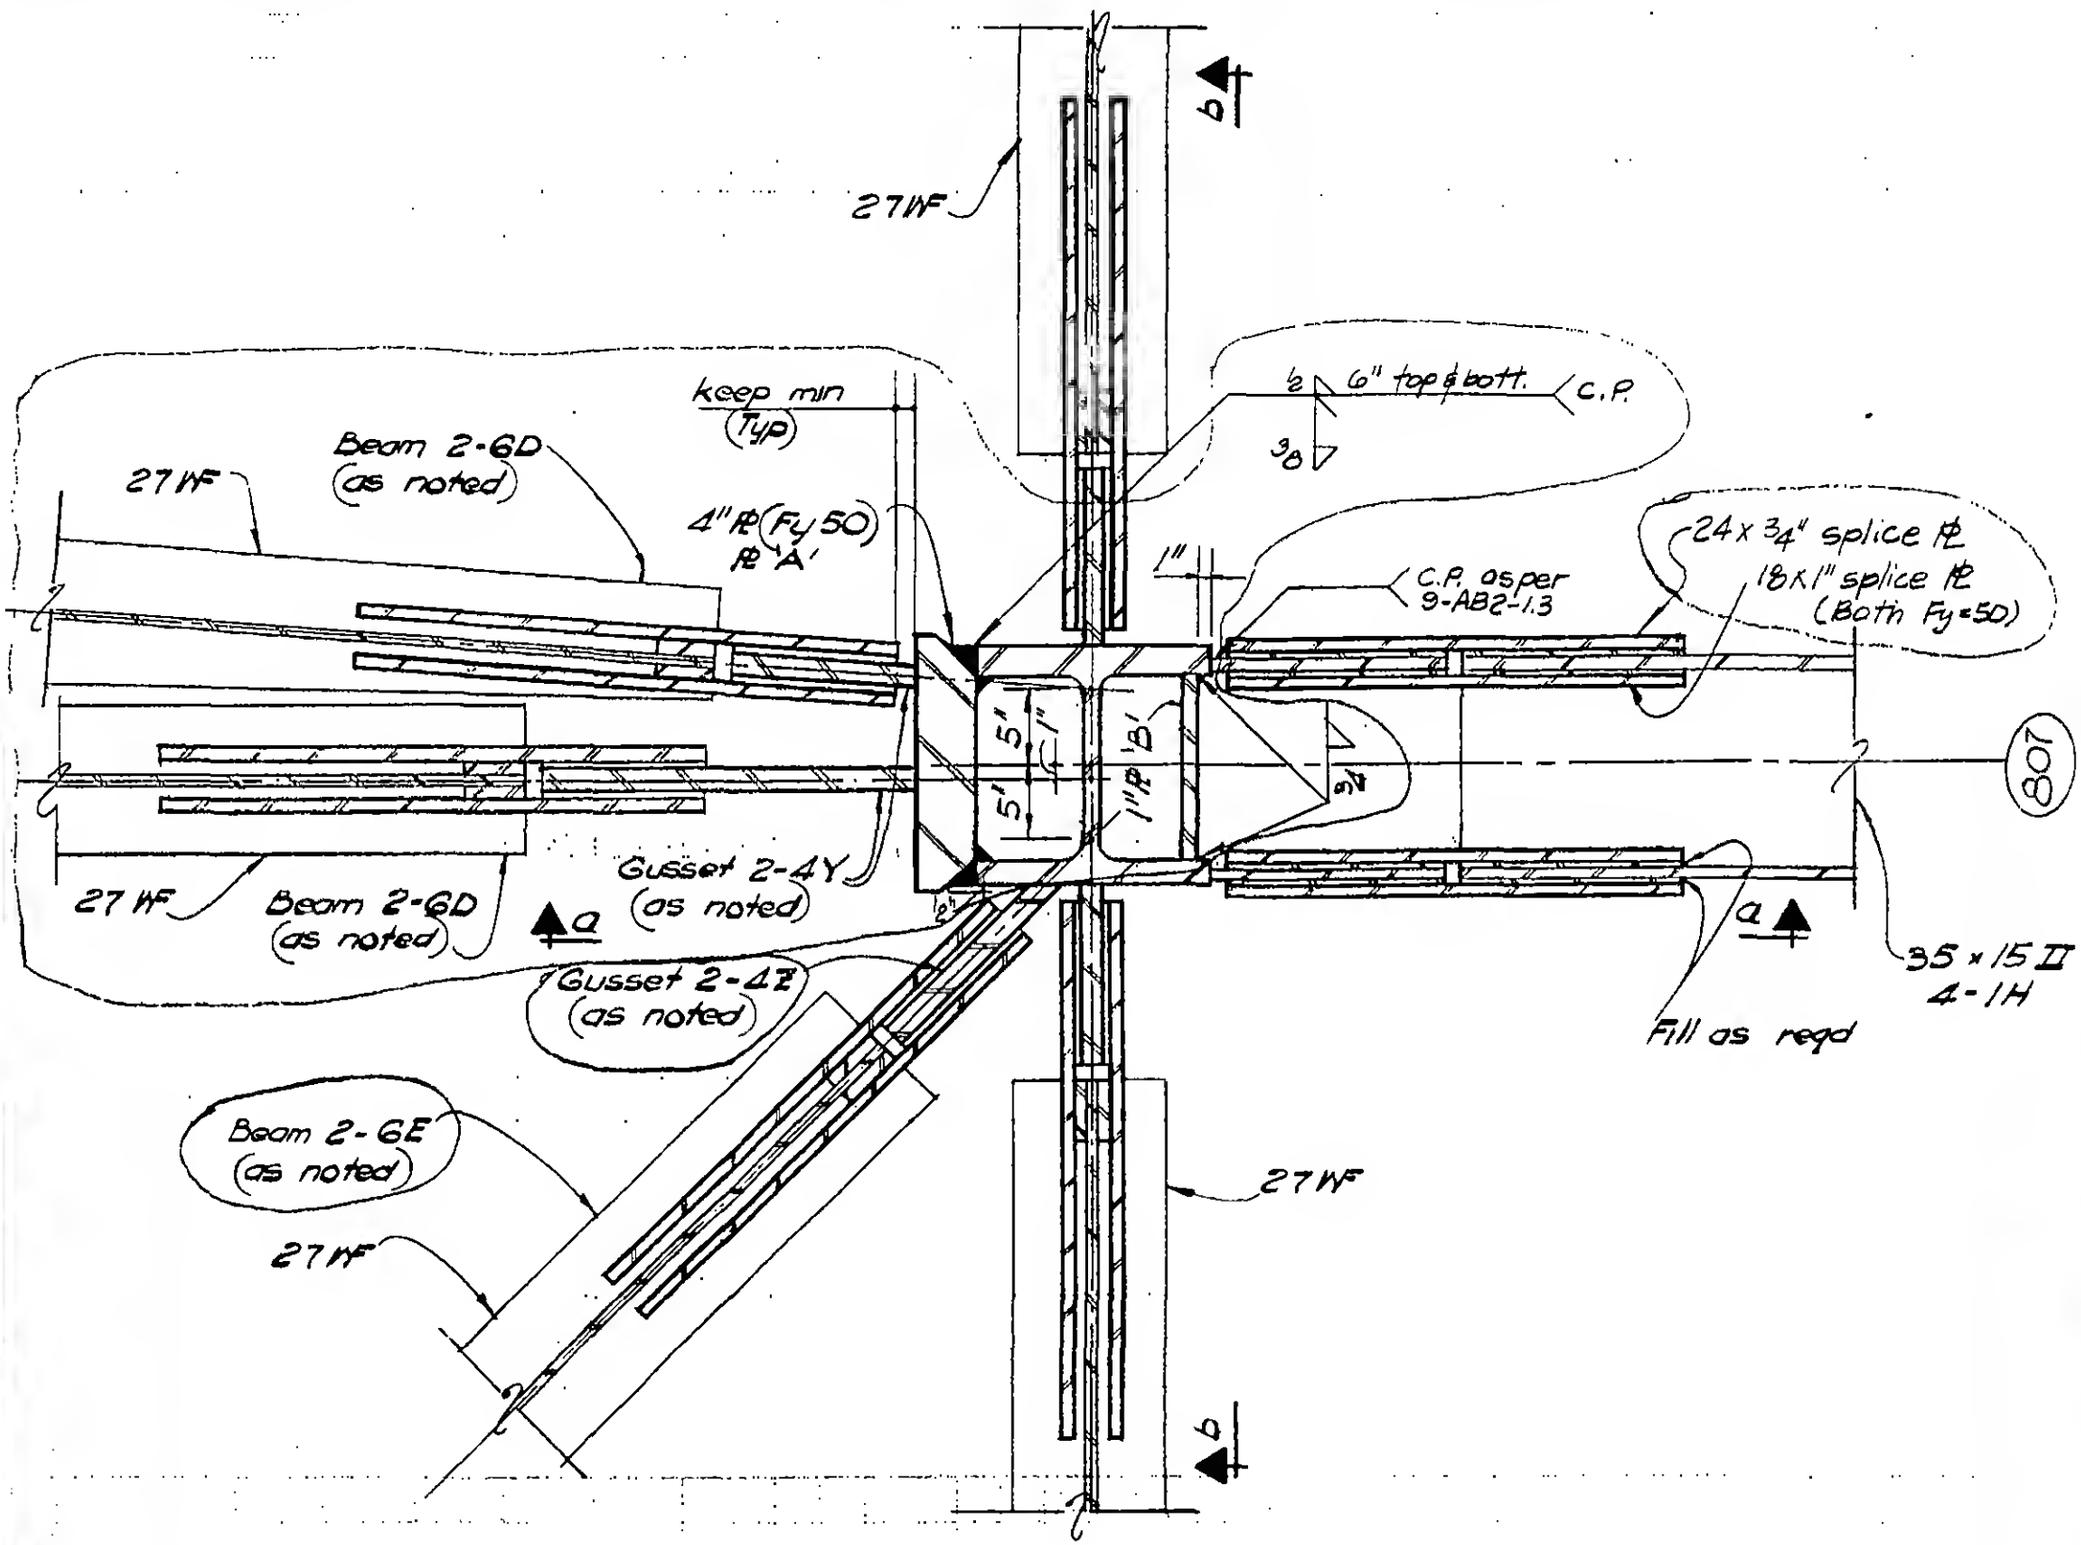

PLAN A-A

DETAIL 15-17

LICENSED PROFESSIONAL ENGINEER — LESLIE E ROBERTSON — No. 34360 — UNIVERSITY OF THE STATE OF NEW YORK

DESIGNED: J. Born

DRAWN: W. Clarke

REVIEWED: E. Dvarkos

9 - AB 15 - 17.1