SKILLING, HELLE, CHRISTIANSEN, ROBERTSON — Structural & Civil Engineers

PROJECT: THE WORLD TRADE CENTER | TITLE: FL 107 - PH CONNECTION DETAILS - FL.108 | DATE: 4-1-70

REVISIONS

5/27/70
7/8/70

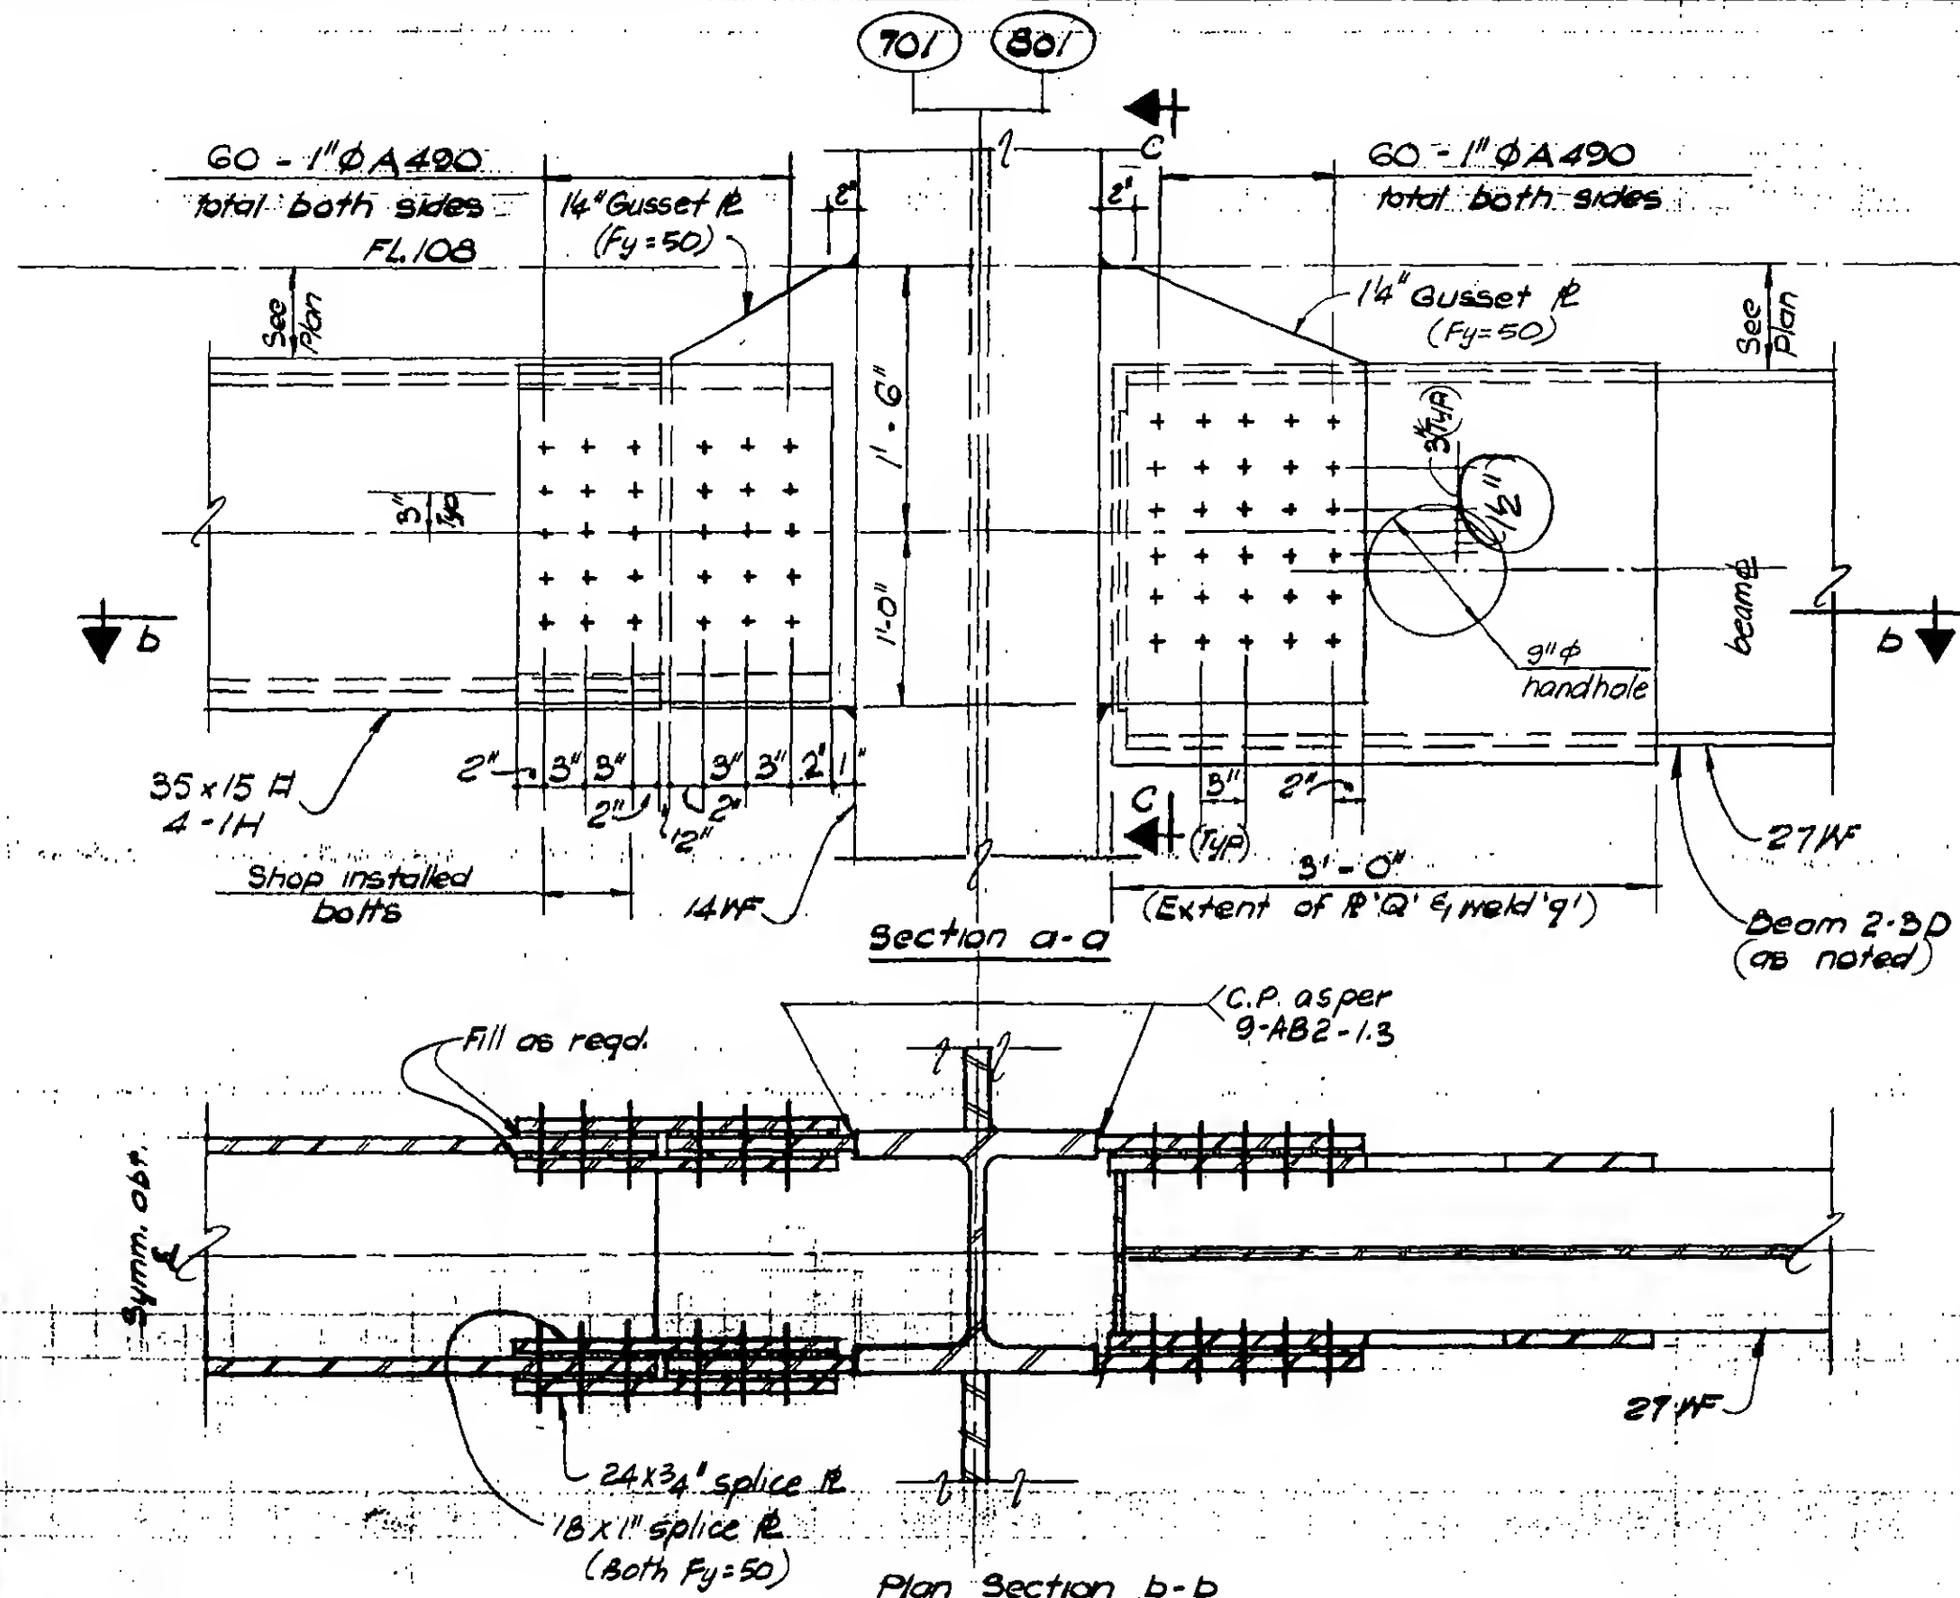

DETAIL 15-18A
DETAIL 15-18B } as noted

9-AB15-18.1

LICENSED PROFESSIONAL ENGINEER — LESLIE E. ROBERTSON — No. 34360 — UNIVERSITY OF THE STATE OF NEW YORK

DESIGNED: A. Von
DRAWN: M. Clarke
REVIEWED: E. Drakos