SKILLING, HELLE, CHRISTIANSEN, ROBERTSON — Structural & Civil Engineers

PROJECT: THE WORLD TRADE CENTER | TITLE: Fl 107 - PH CONNECTION DETAILS - FL.108 | DATE: 9-1-70

REVISIONS

5/27/70

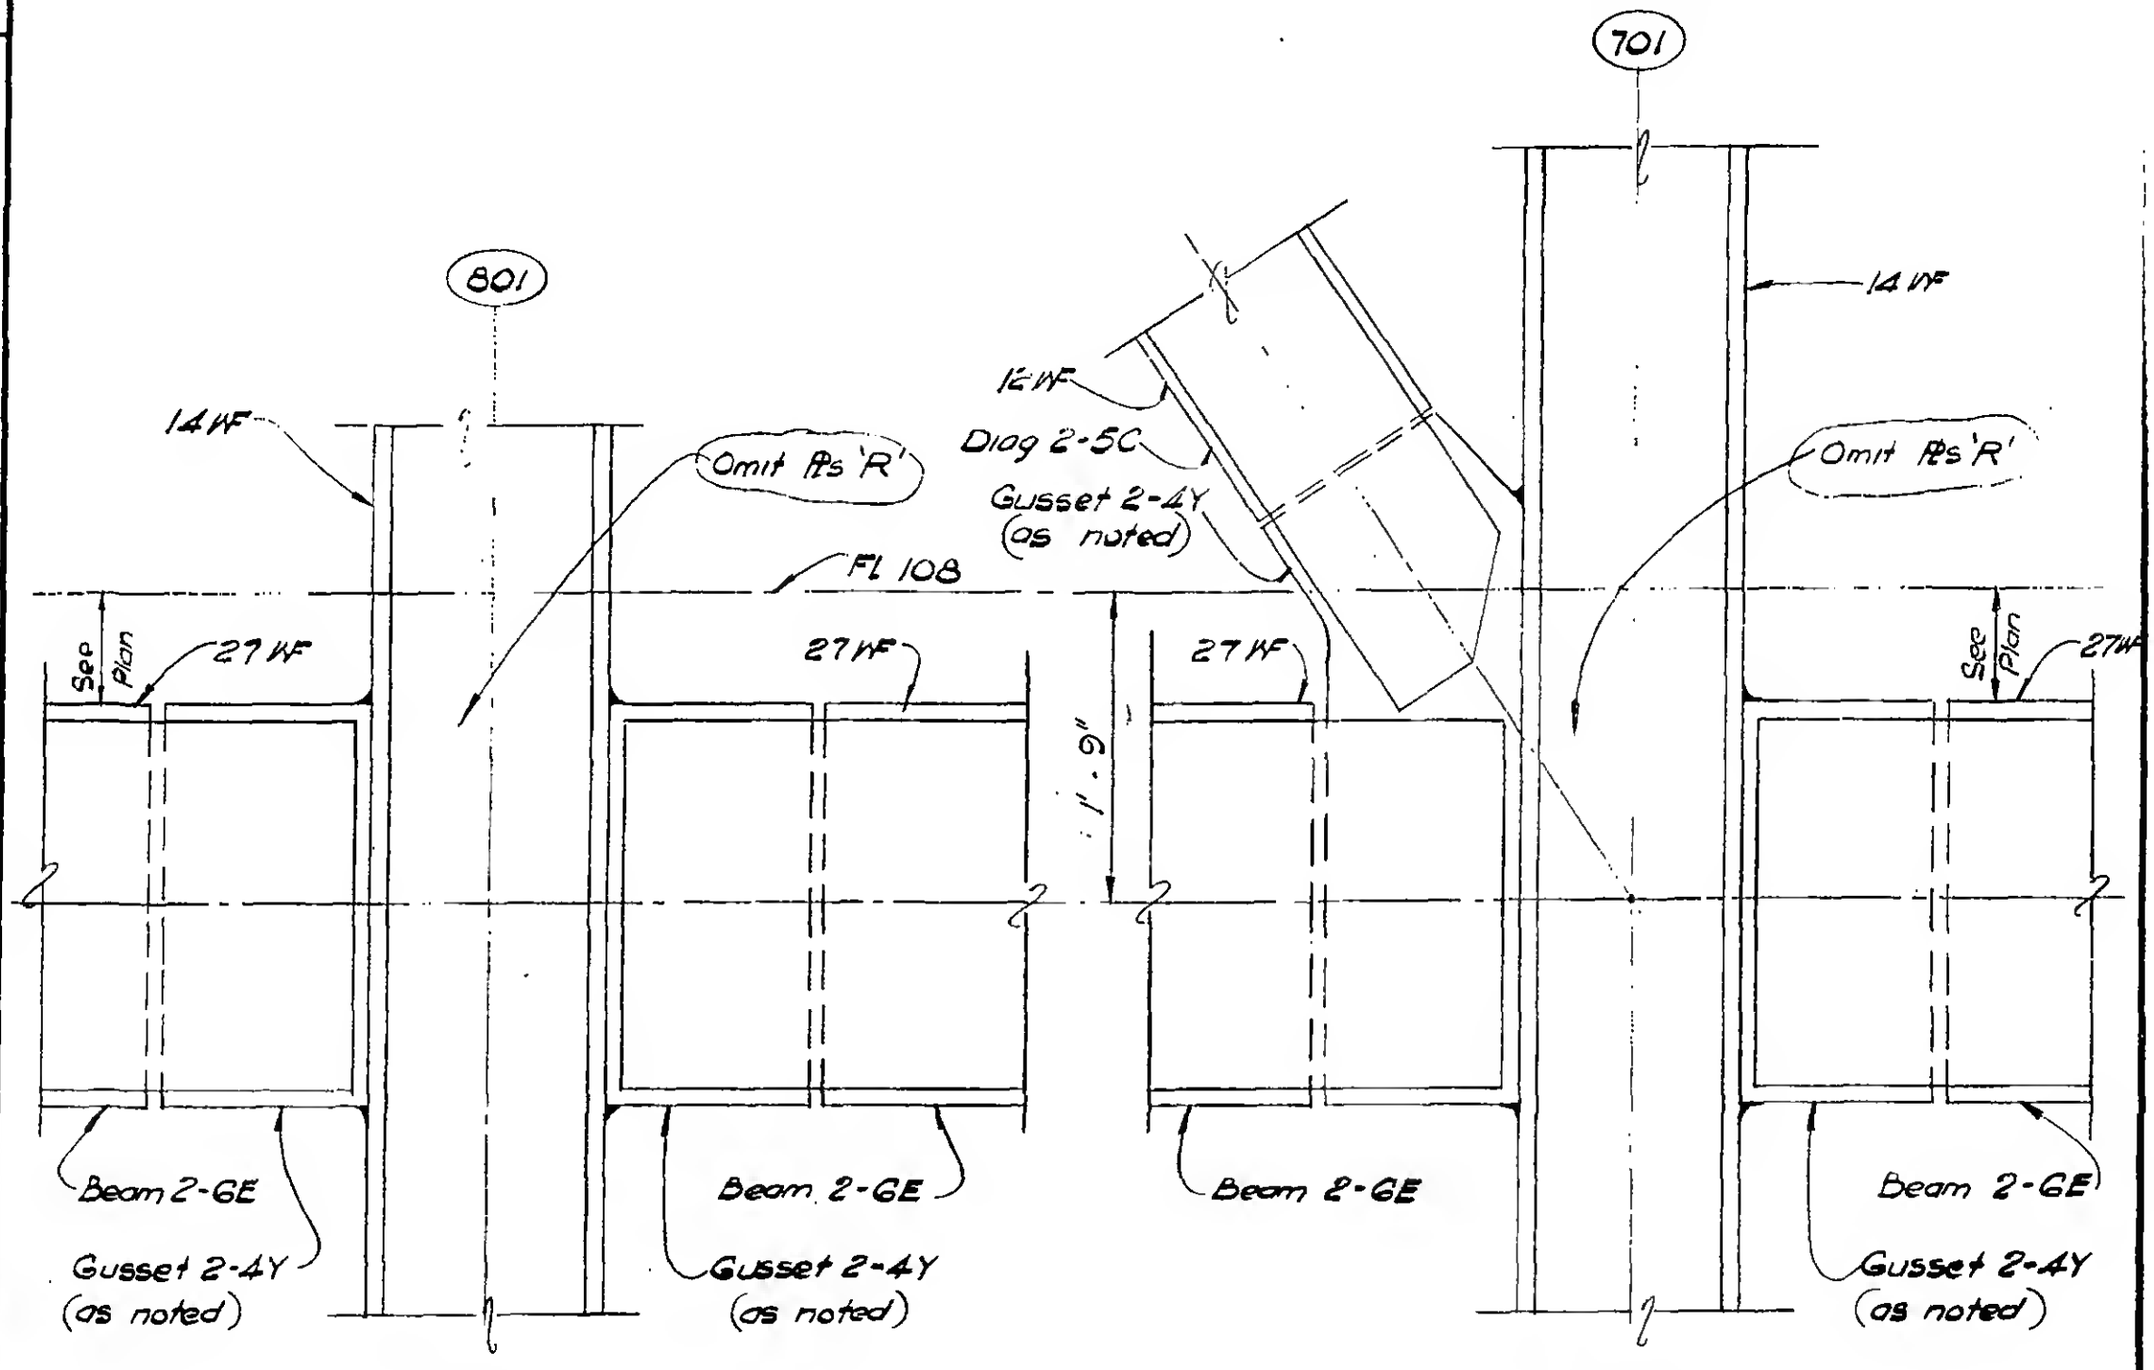

DETAIL 15-18B

DETAIL 15-18A

Section C-C

LICENSED PROFESSIONAL ENGINEER — LESLIE E. ROBERTSON — No. 34360 — UNIVERSITY OF THE STATE OF NEW YORK

DESIGNED: Hr Voth

DRAWN: W. Clarke

REVIEWED: E. Dracos

9-AB15-18.2