
SKILLING, HELLE, CHRISTIANSEN, ROBERTSON — Structural & Civil Engineers

PROJECT THE WORLD TRADE CENTER | TITLE FL 107 - PH CONNECTION DETAILS - FL 110 | DATE 4-1-70

REVISIONS

6/18/70

12/14/70

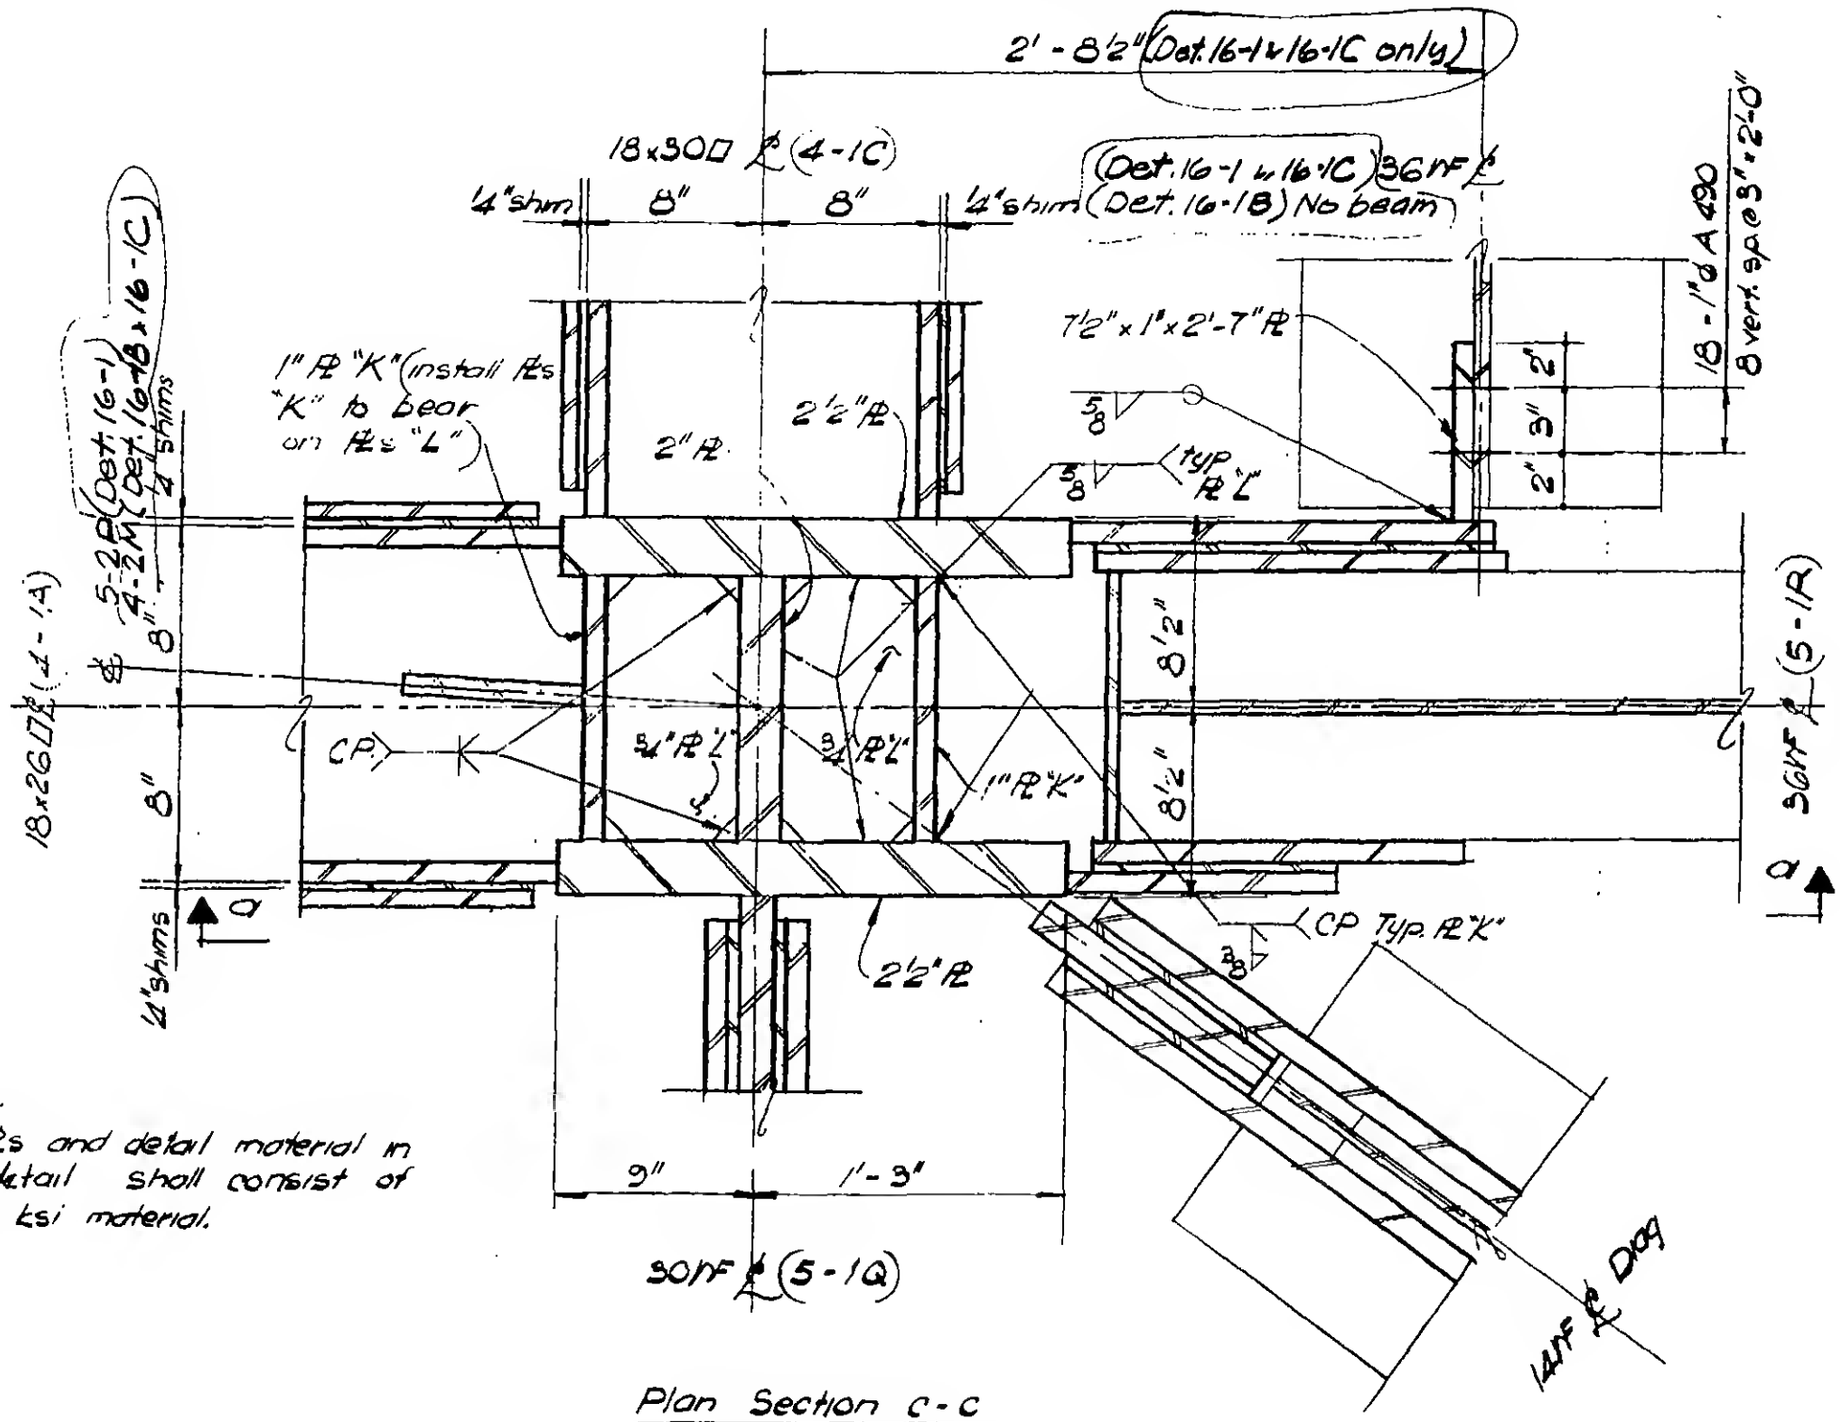

Notes:

1. All PLs and detail material in this detail shall consist of $f_y = 50$ ksi material.

Plan Section C-C

DETAIL 16-1 Col. 501 as shown, Cols 508, 1001 & 1008 similar Tower A

DETAIL 16-1B Col. 501 as shown, col. 1008 similar - Tower B

DETAIL 16-1C Col. 508 & 1001 similar - Tower B

LICENSED PROFESSIONAL ENGINEER — LESLIE E. ROBERTSON — No. 34360 — UNIVERSITY OF THE STATE OF NEW YORK

DESIGNED

DRAWN W. Clarke

REVIEWED E. Drakos

9-AB16-1.1