
SKILLING, HELLE, CHRISTIANSEN, ROBERTSON — Structural & Civil Engineers

PROJECT: THE WORLD TRADE CENTER | TITLE: FL 107-114 CONNECTION DETAILS - FL 110. | DATE: 12-14-70

REVISIONS

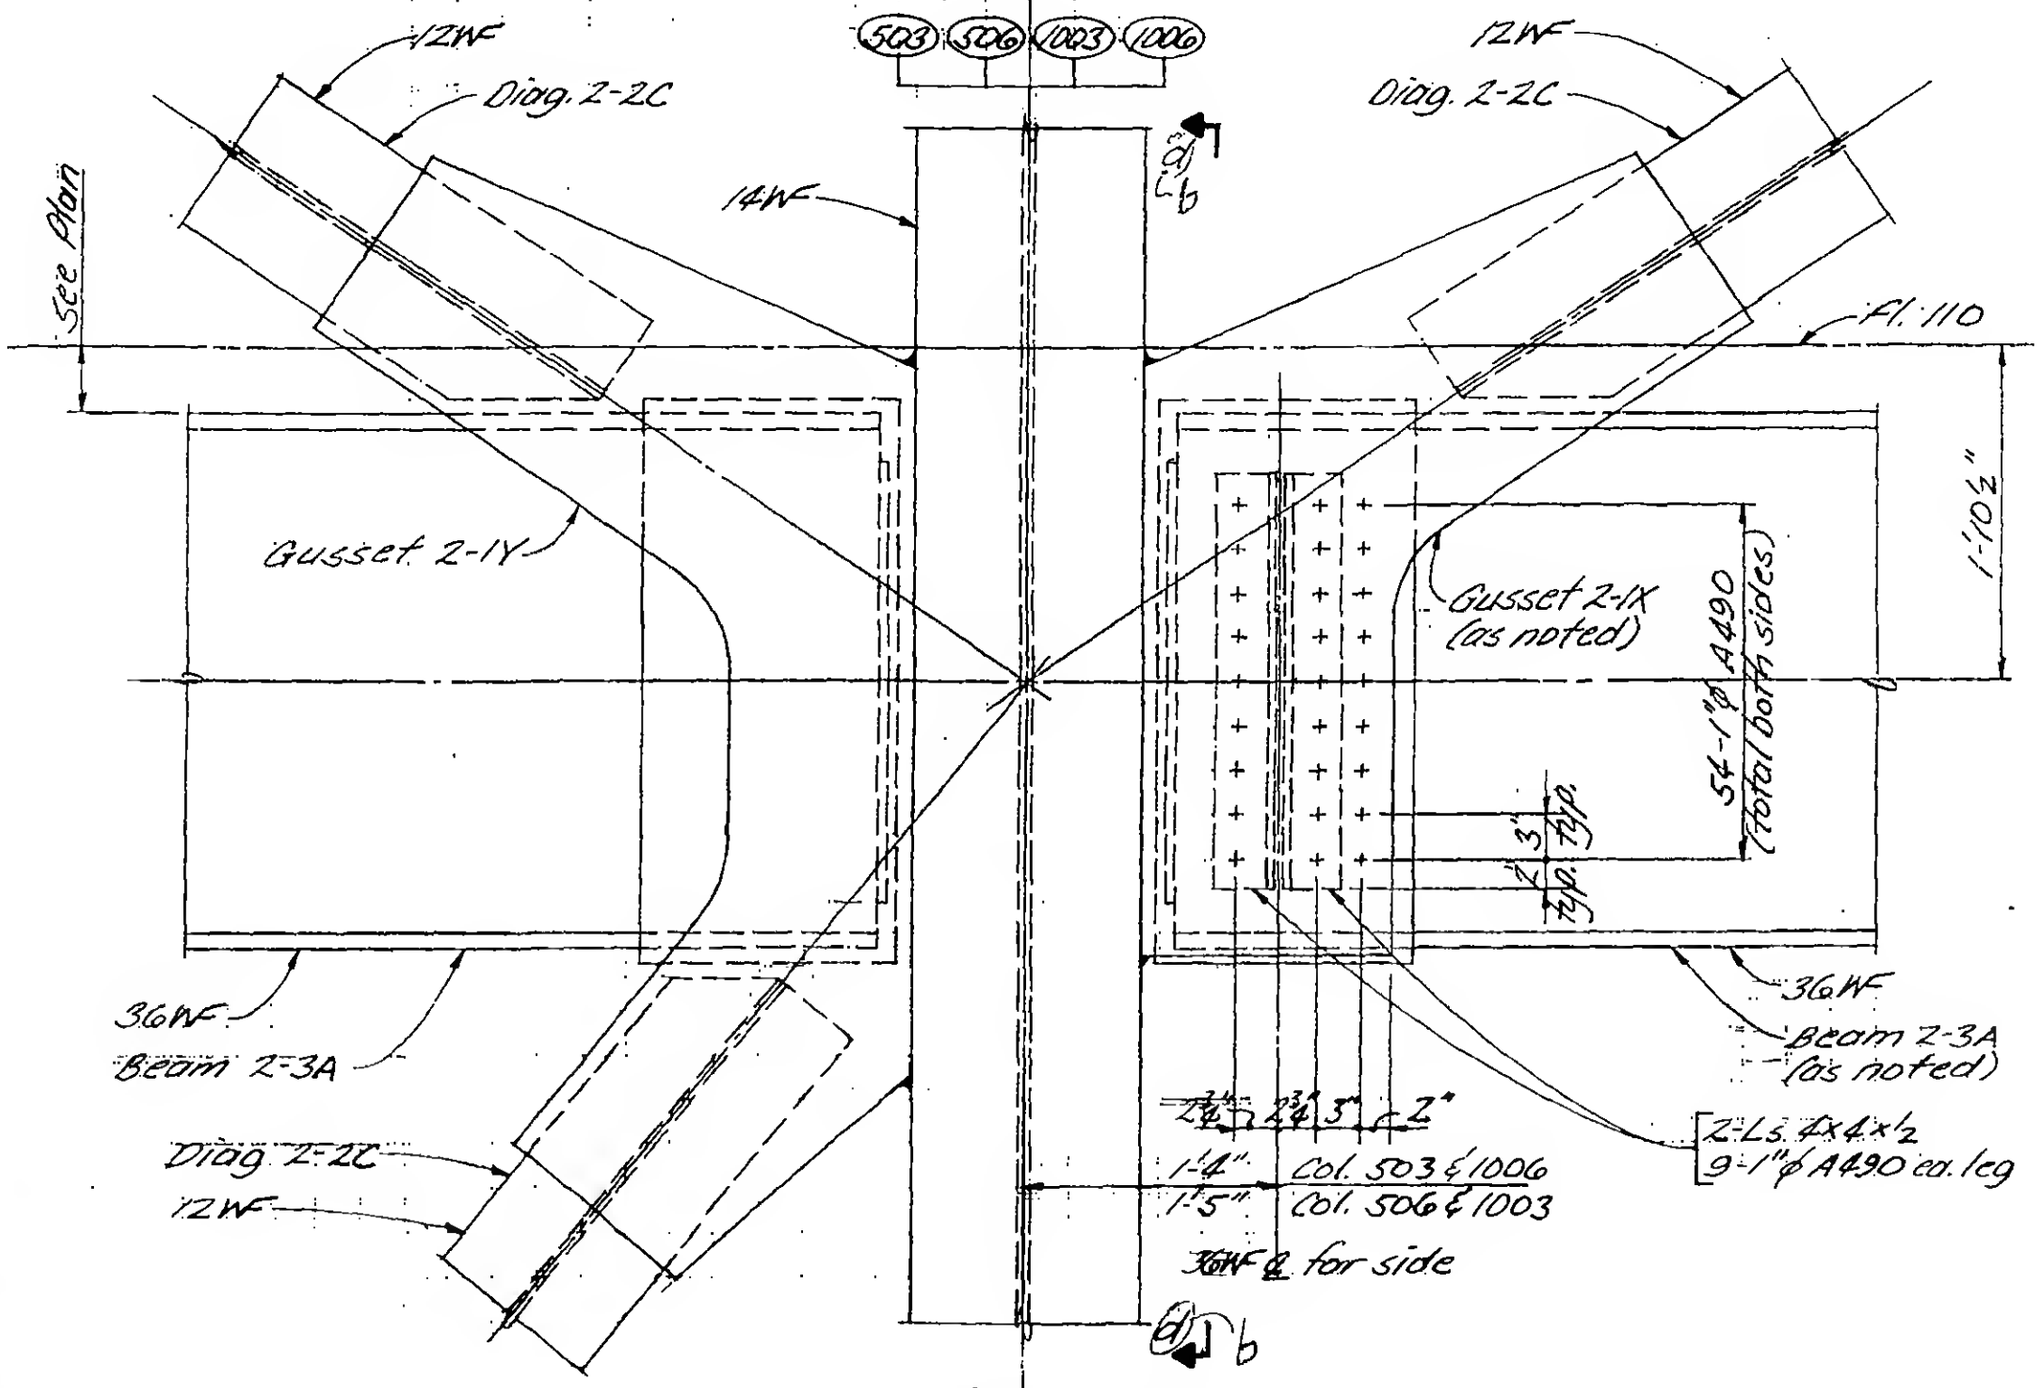

Section c-c

Detail 16-3E (Col. 503) as shown

Detail 16-3F (Col. 1003) } similar and as noted

Detail 16-3G (Col. 1006) } similar and as noted

Detail 16-3H (Col. 506) } similar and as noted

LICENSED PROFESSIONAL ENGINEER — LESLIE E. ROBERTSON — No. 34360 — UNIVERSITY OF THE STATE OF NEW YORK

DESIGNED

DRAWN J. Adams

REVIEWED

9-B16-3.4