
SKILLING, HELLE, CHRISTIANSEN, ROBERTSON — Structural & Civil Engineers

PROJECT: THE WORLD TRADE CENTER | TITLE: FLOOR 107-PH CONNECTION DETAIL - FL 110 | DATE: 4-1-70

REVISIONS

6/15/70
12/14/70

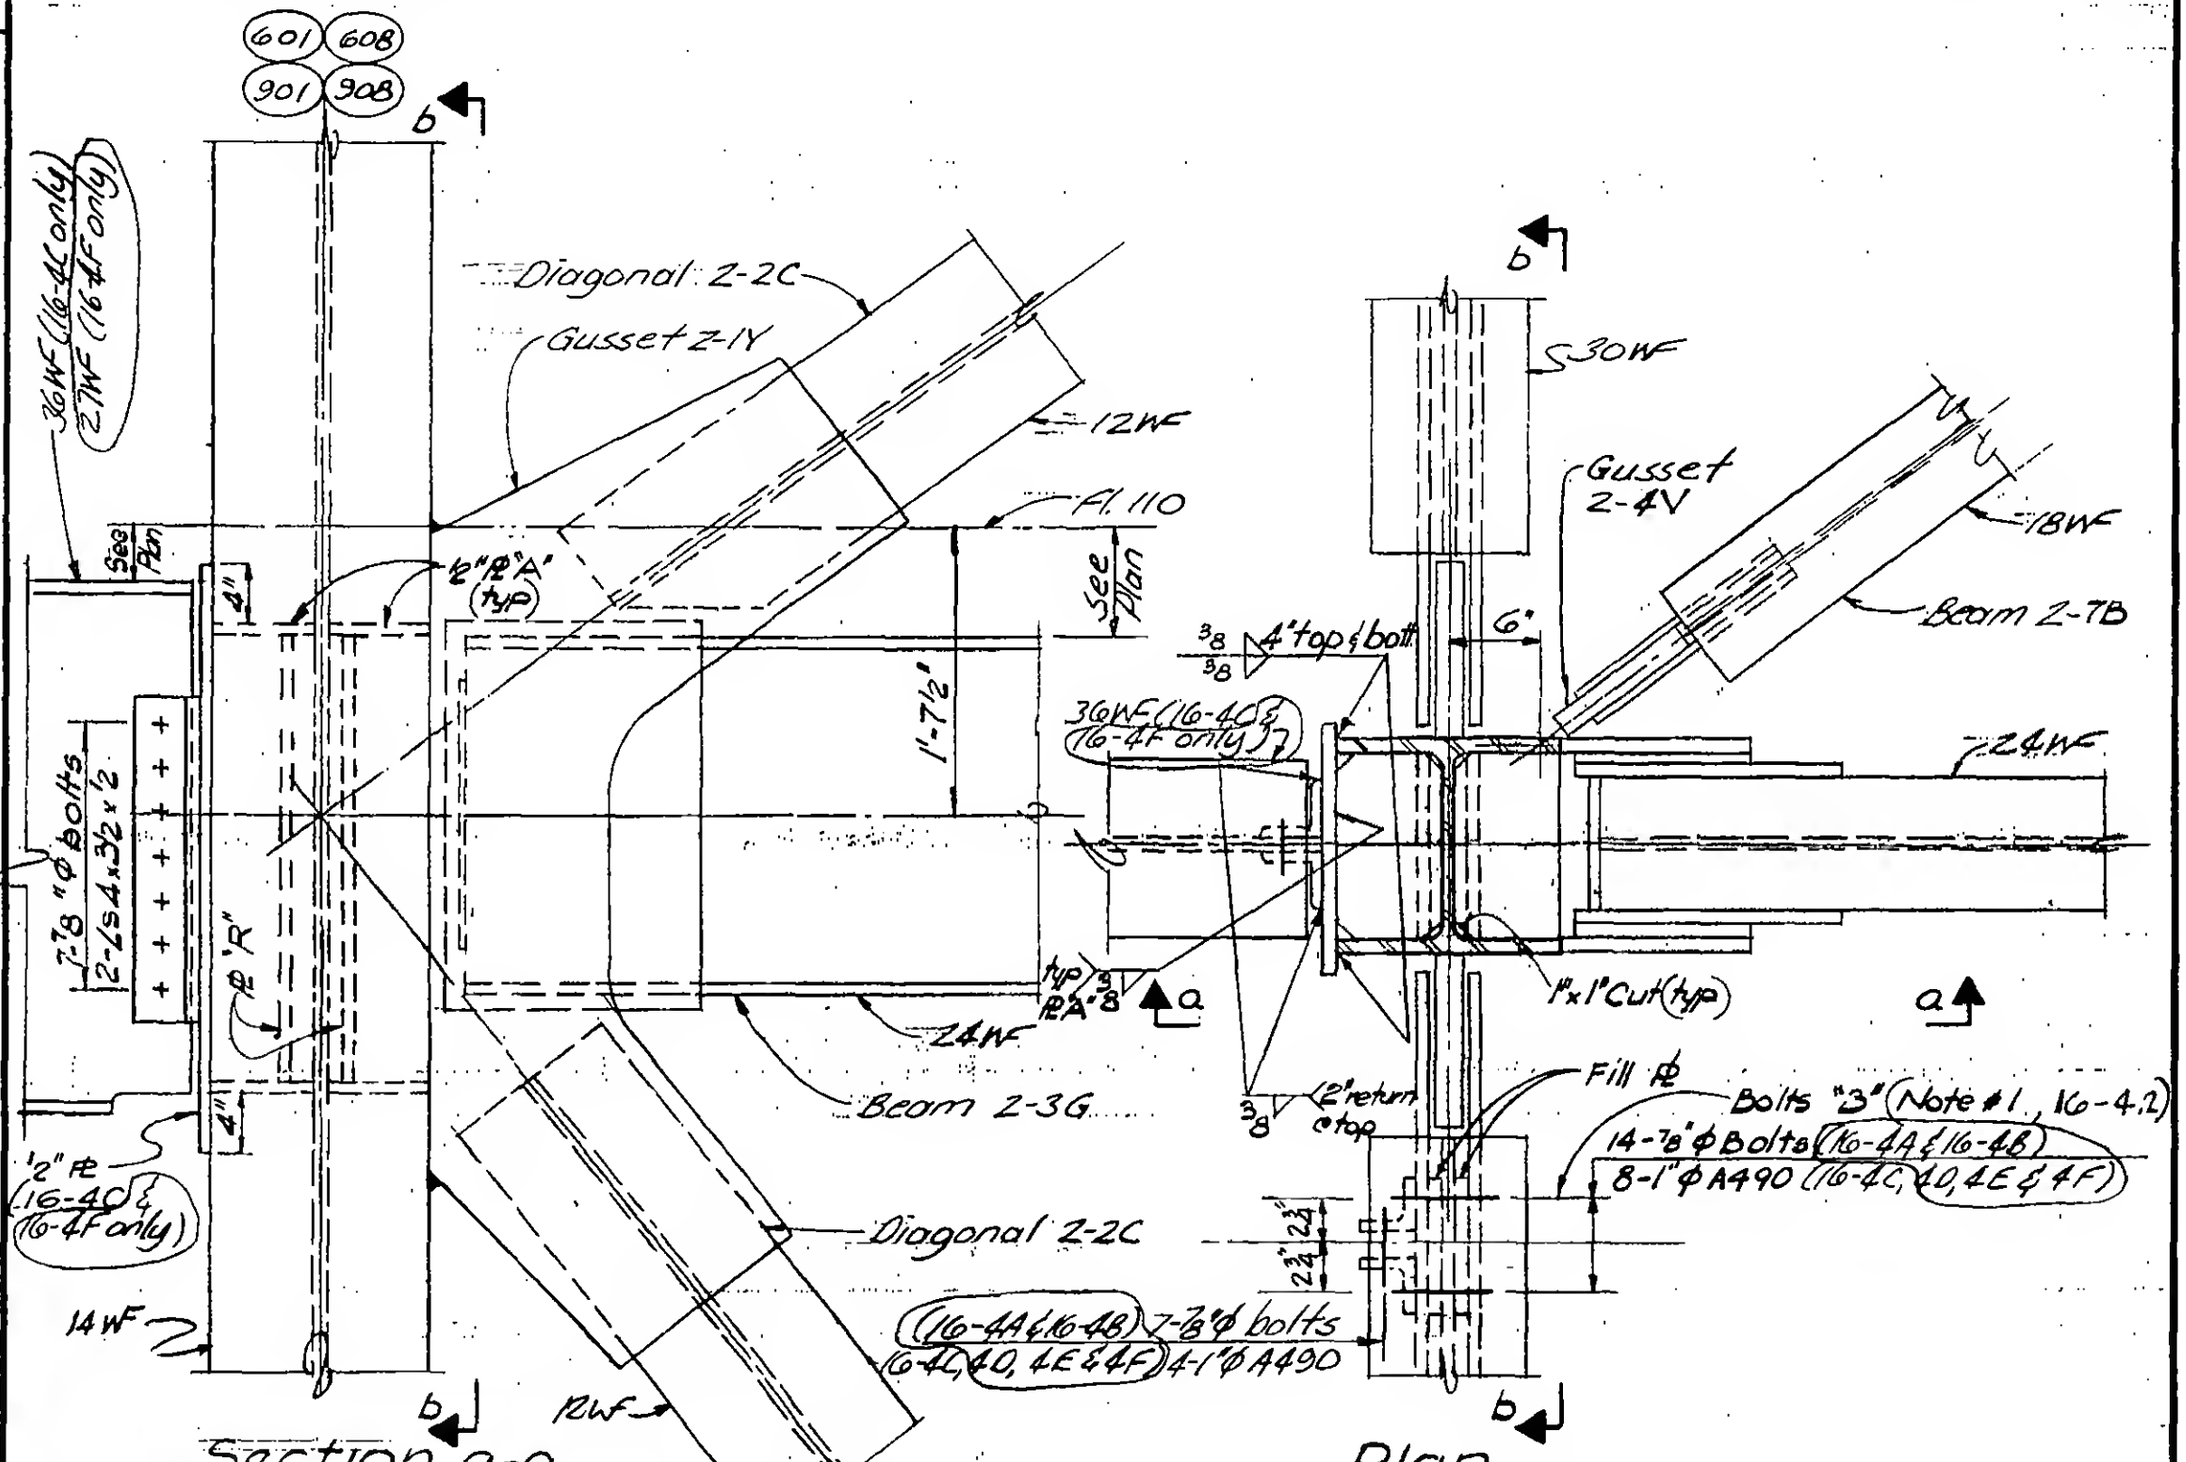


TOWER B
DETAIL 16-4D (col. 601)
DETAIL 16-4F (col. 901 & 908)
DETAIL 16-4F (col. 608)

TOWER A
DETAIL 16-4A (col. 601 as shown)
DETAIL 16-4B (col. 901 & 908) similar & as noted
DETAIL 16-4C (col. 608)

9-AB 16-4.1

LICENSED PROFESSIONAL ENGINEER — LESLIE E. ROBERTSON — No. 34360 — UNIVERSITY OF THE STATE OF NEW YORK

DESIGNED C. HWANG
DRAWN
REVIEWED E. Drakos