
SKILLING, HELLE, CHRISTIANSEN, ROBERTSON — Structural & Civil Engineers

PROJECT: THE WORLD TRADE CENTER | TITLE: FLOOR 107-PH CONNECTION DETAIL - FL 110 | DATE: 4-7-70

REVISIONS

6/15/70
12/14/70

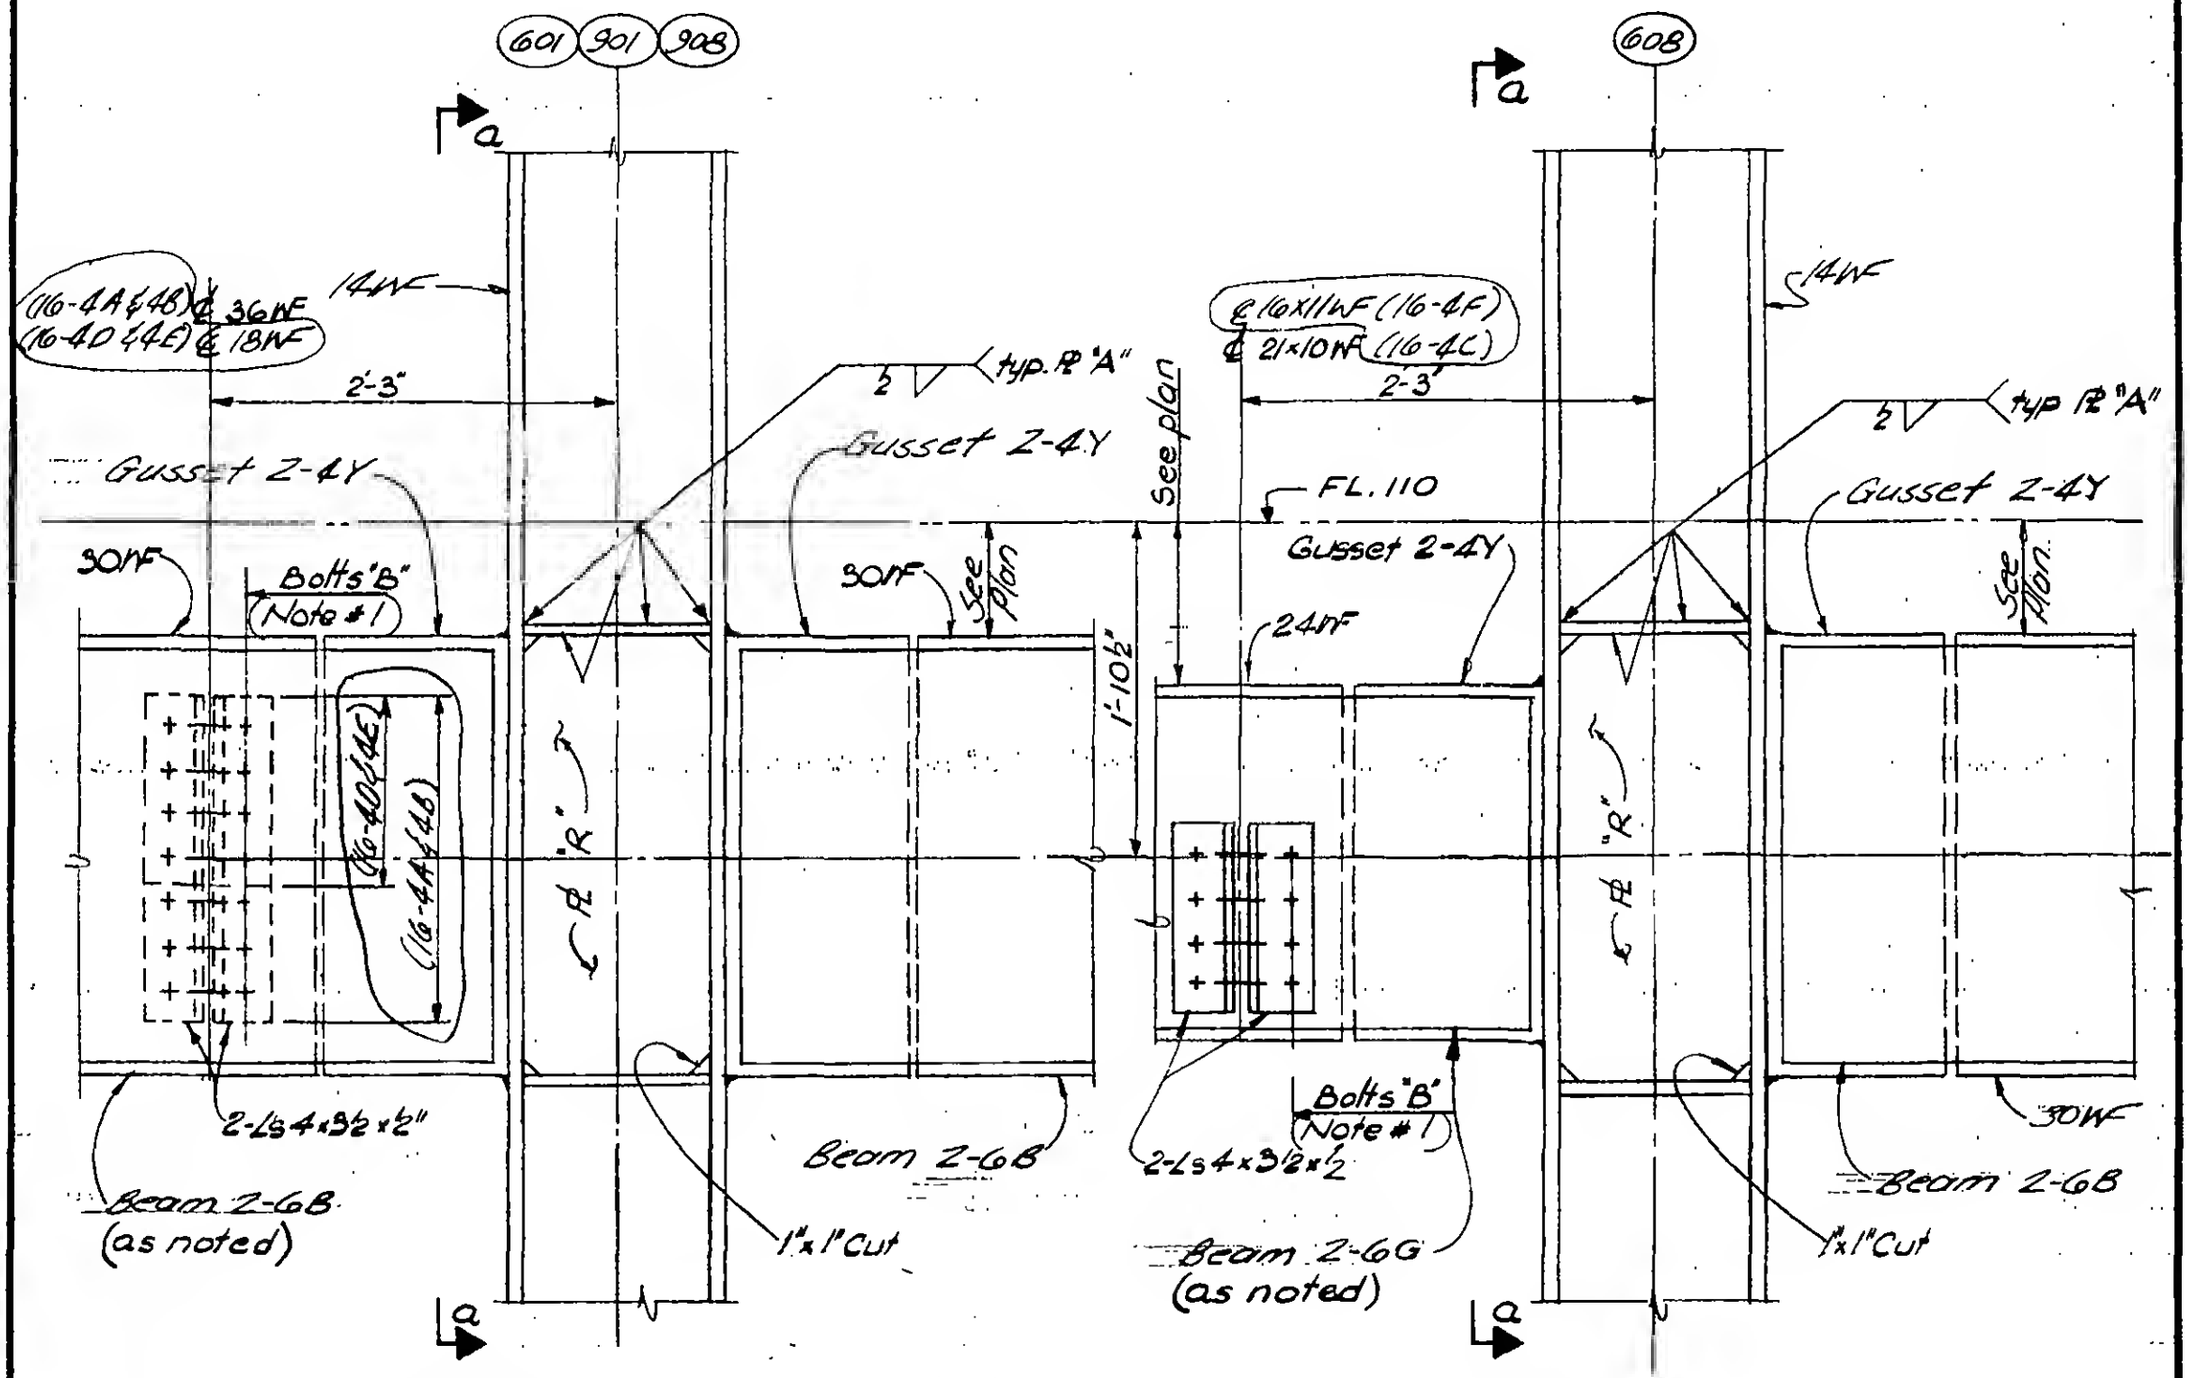

Section b-b
(16-4A, 4B, (4D & 4E))

Section b-b
(16-4C & 16-4F)

Notes:
1. Bolts "B" shown in this detail to be used in lieu of 9-AB 2-6.1 requirements

LICENSED PROFESSIONAL ENGINEER — LESLIE E. ROBERTSON — No. 34360 — UNIVERSITY OF THE STATE OF NEW YORK

DESIGNED: K. HWANG
DRAWN:
REVIEWED: E. Dravos

9-AB 16-4