
SKILLING, HELLE, CHRISTIANSEN, ROBERTSON — Structural & Civil Engineers

PROJECT: THE WORLD TRADE CENTER | TITLE: FL. 107 PH. CONNECTION DETAILS - FL. 110 | DATE: 4-1-70

REVISIONS

6/15/70

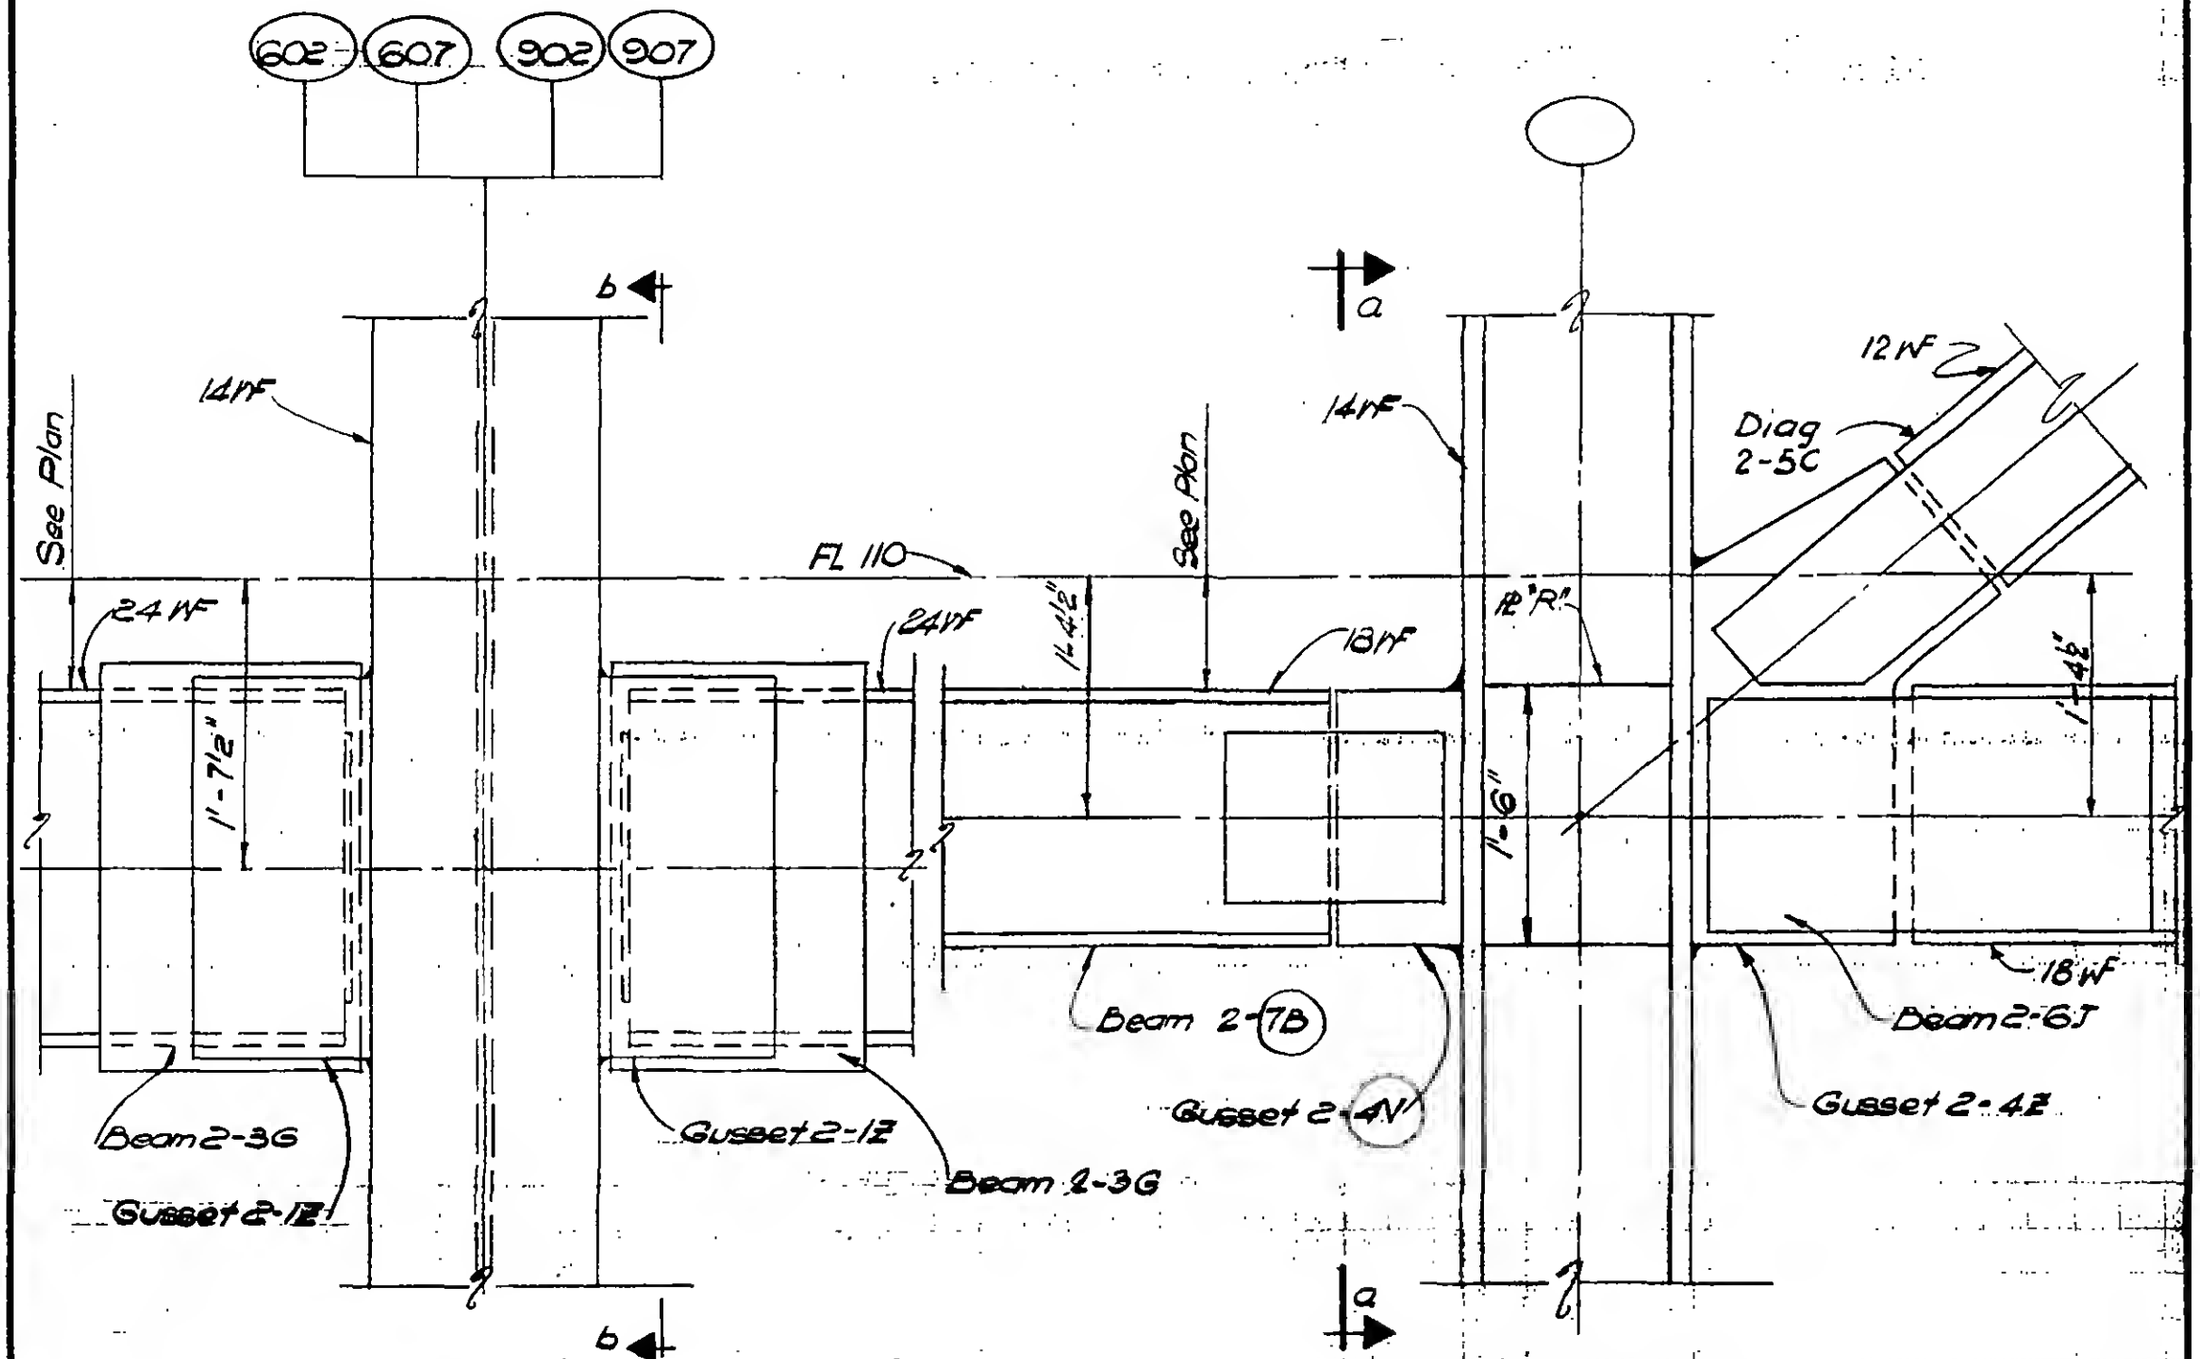

Section a-a

Section b-b

(16-5A & 16-5B)

DETAIL 16-5A (Col. 602 as shown)
DETAIL 16-5B (Col. 902 & 907) similar &
DETAIL 16-5C (Col. 607) as noted

9-AB-16-5.1

LICENSED PROFESSIONAL ENGINEER — LESLIE E. ROBERTSON — No. 34960 — UNIVERSITY OF THE STATE OF NEW YORK

DESIGNED K. Hwang

DRAWN N. Clarke

REVIEWED E. Dyakos