
SKILLING, HELLE, CHRISTIANSEN, ROBERTSON — Structural & Civil Engineers

PROJECT: THE WORLD TRADE CENTER | TITLE: FC 207-BK CONNECTION DETAILS - FL 110 | DATE: 12-14-70

REVISIONS

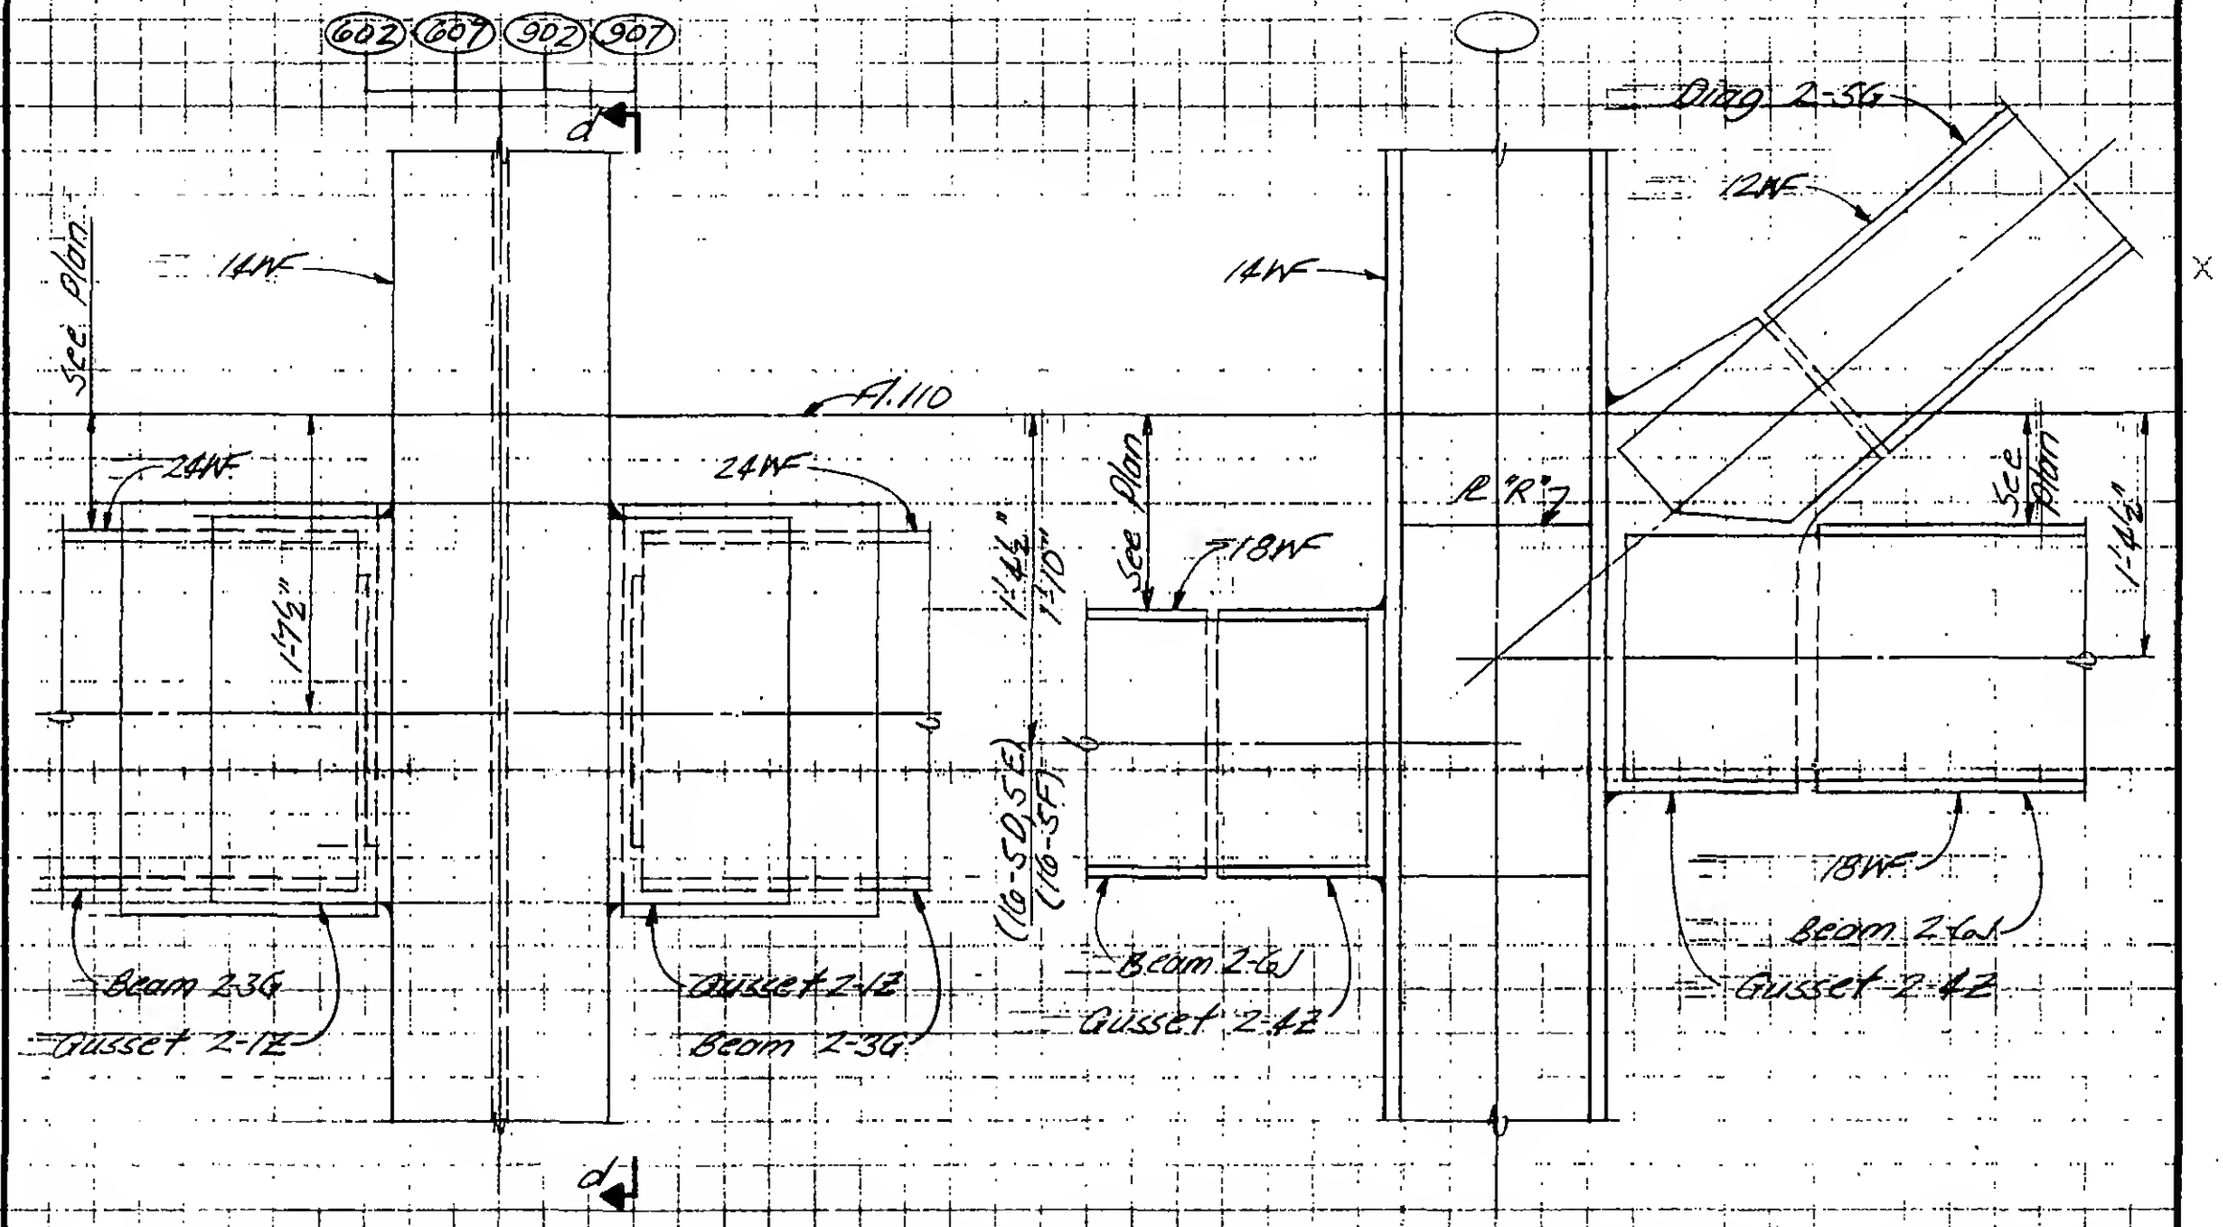

Section c-c

Section d-d

Detail 16-5D (Col. 602 as shown)
Detail 16-5E (Cols. 902 & 907) Similar and as noted
Detail 16-5F (Col. 607)

LICENSED PROFESSIONAL ENGINEER — LESLIE E. ROBERTSON — No. 34360 — UNIVERSITY OF THE STATE OF NEW YORK

DESIGNED

DRAWN

REVIEWED

9-B16-53