
SKILLING, HELLE, CHRISTIANSEN, ROBERTSON — Structural & Civil Engineers

PROJECT: THE WORLD TRADE CENTER | TITLE: Fl. 107-PH CONNECTION DETAIL - Fl. 110 | DATE: 4-1-70

REVISIONS

6-15-70

12-14-70

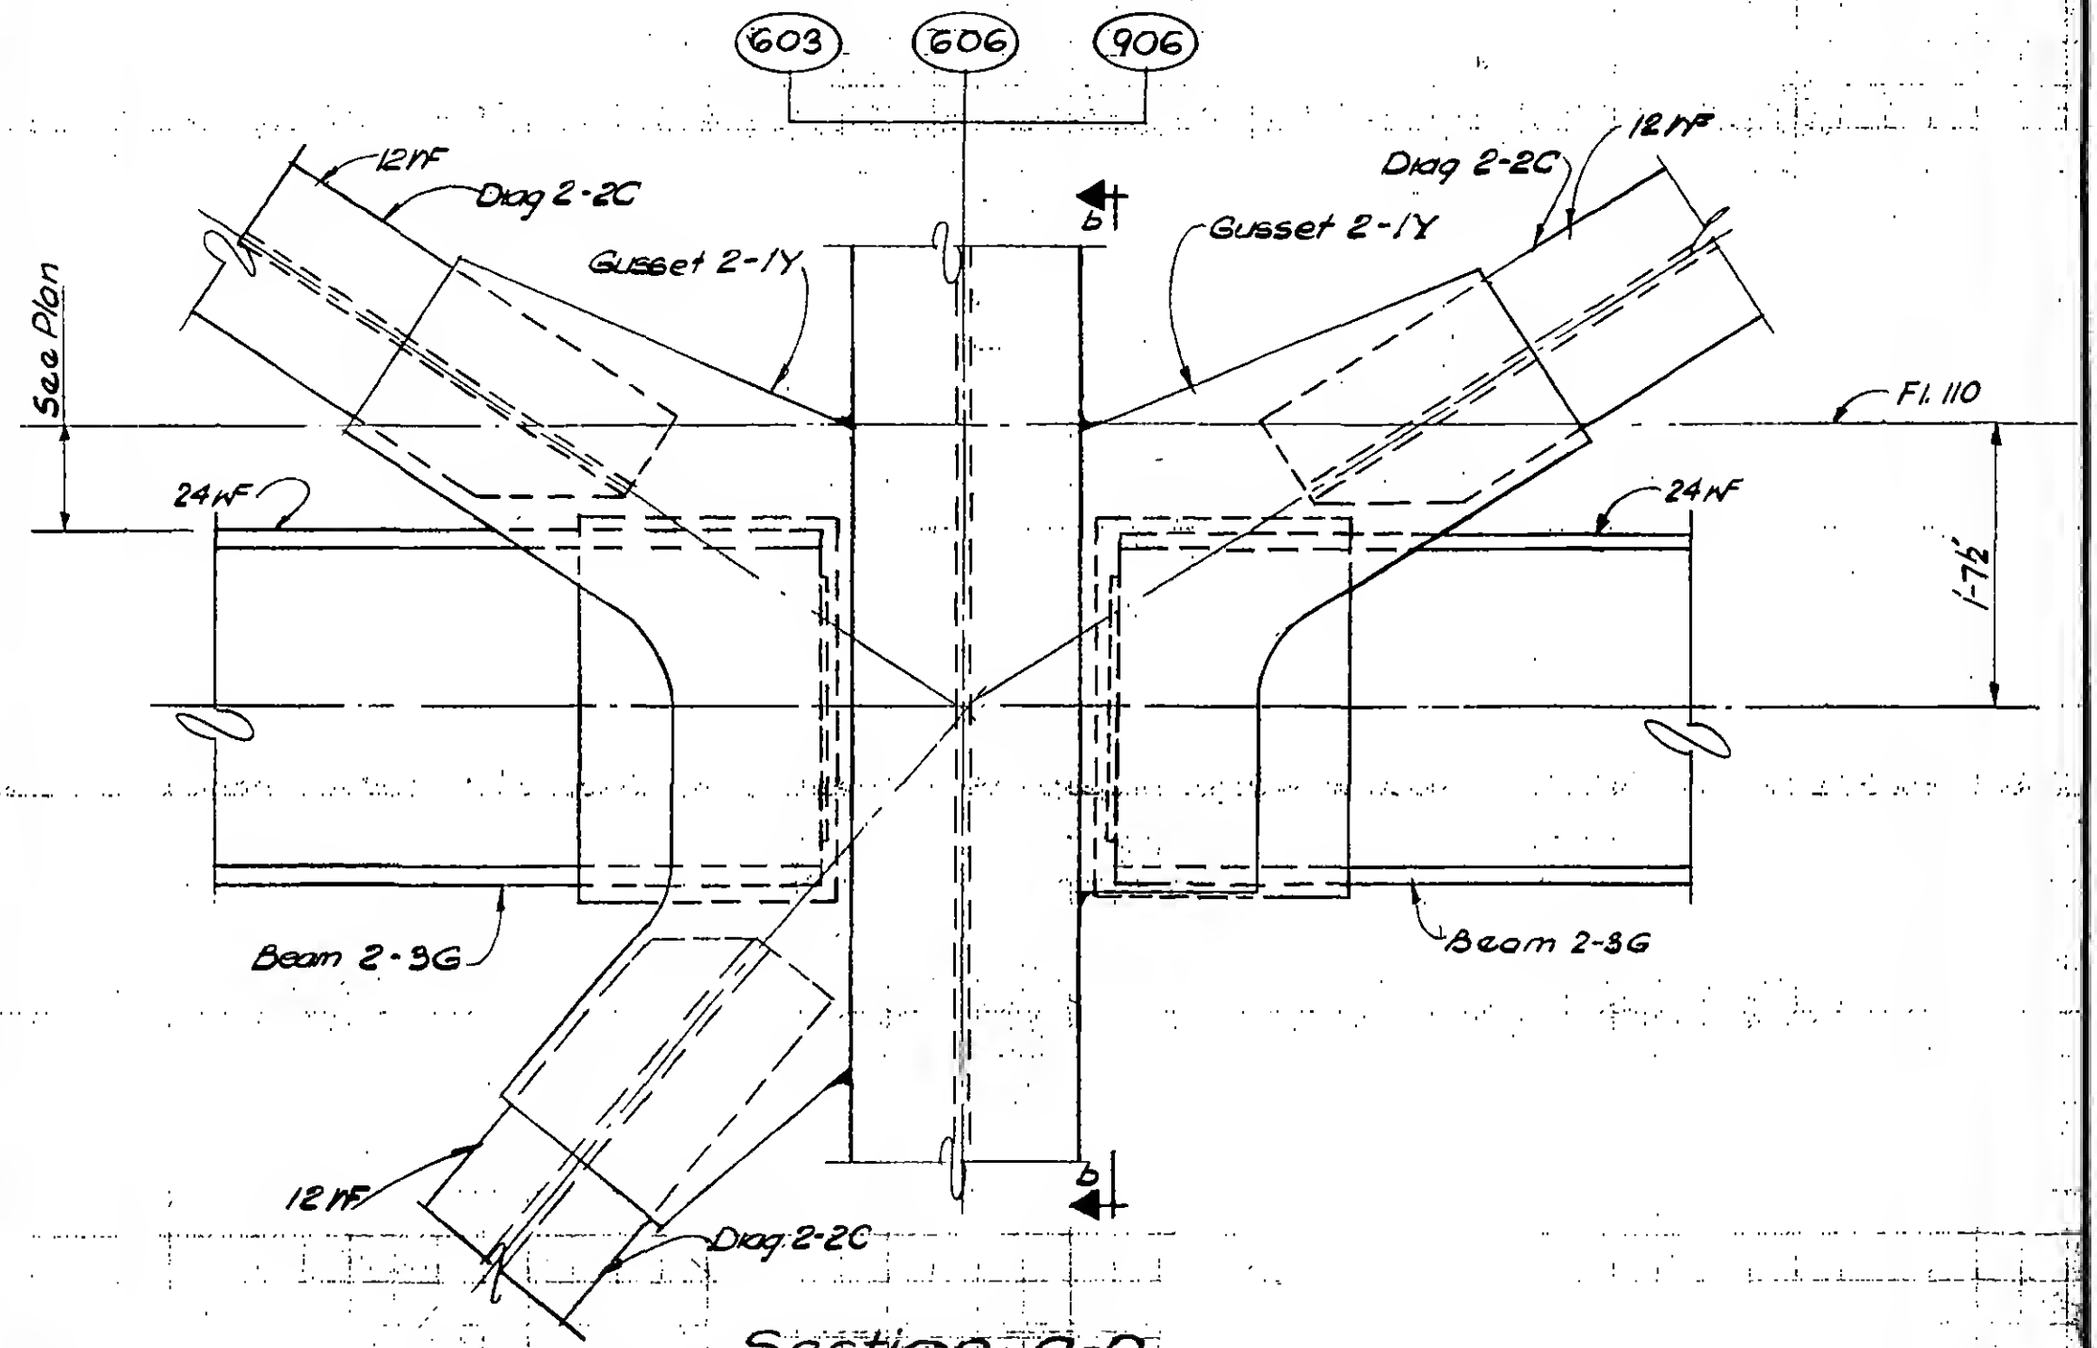

Section a-a

Tower B	Tower A
DETAIL 16-GH	DETAIL 16-6D (Col. 603 as shown)
DETAIL 16-GG	DETAIL 16-6C (Col. 606) similar &
DETAIL 16-GE	DETAIL 16-6A (Col. 906) as noted

LICENSED PROFESSIONAL ENGINEER — LESLIE E. ROBERTSON — No. 34360 — UNIVERSITY OF THE STATE OF NEW YORK

DESIGNED: I. Patel

DRAWN: D. Huggins

REVIEWED: E. Dravos

9-AB16-9.1