SKILLING, HELLE, CHRISTIANSEN, ROBERTSON — Structural & Civil Engineers

PROJECT: THE WORLD TRADE CENTER | TITLE: FLOOR 107 - PH CONNECTION DETAILS - FL 110 | DATE: 4-1-70

REVISIONS

6-15-70
12-14-70

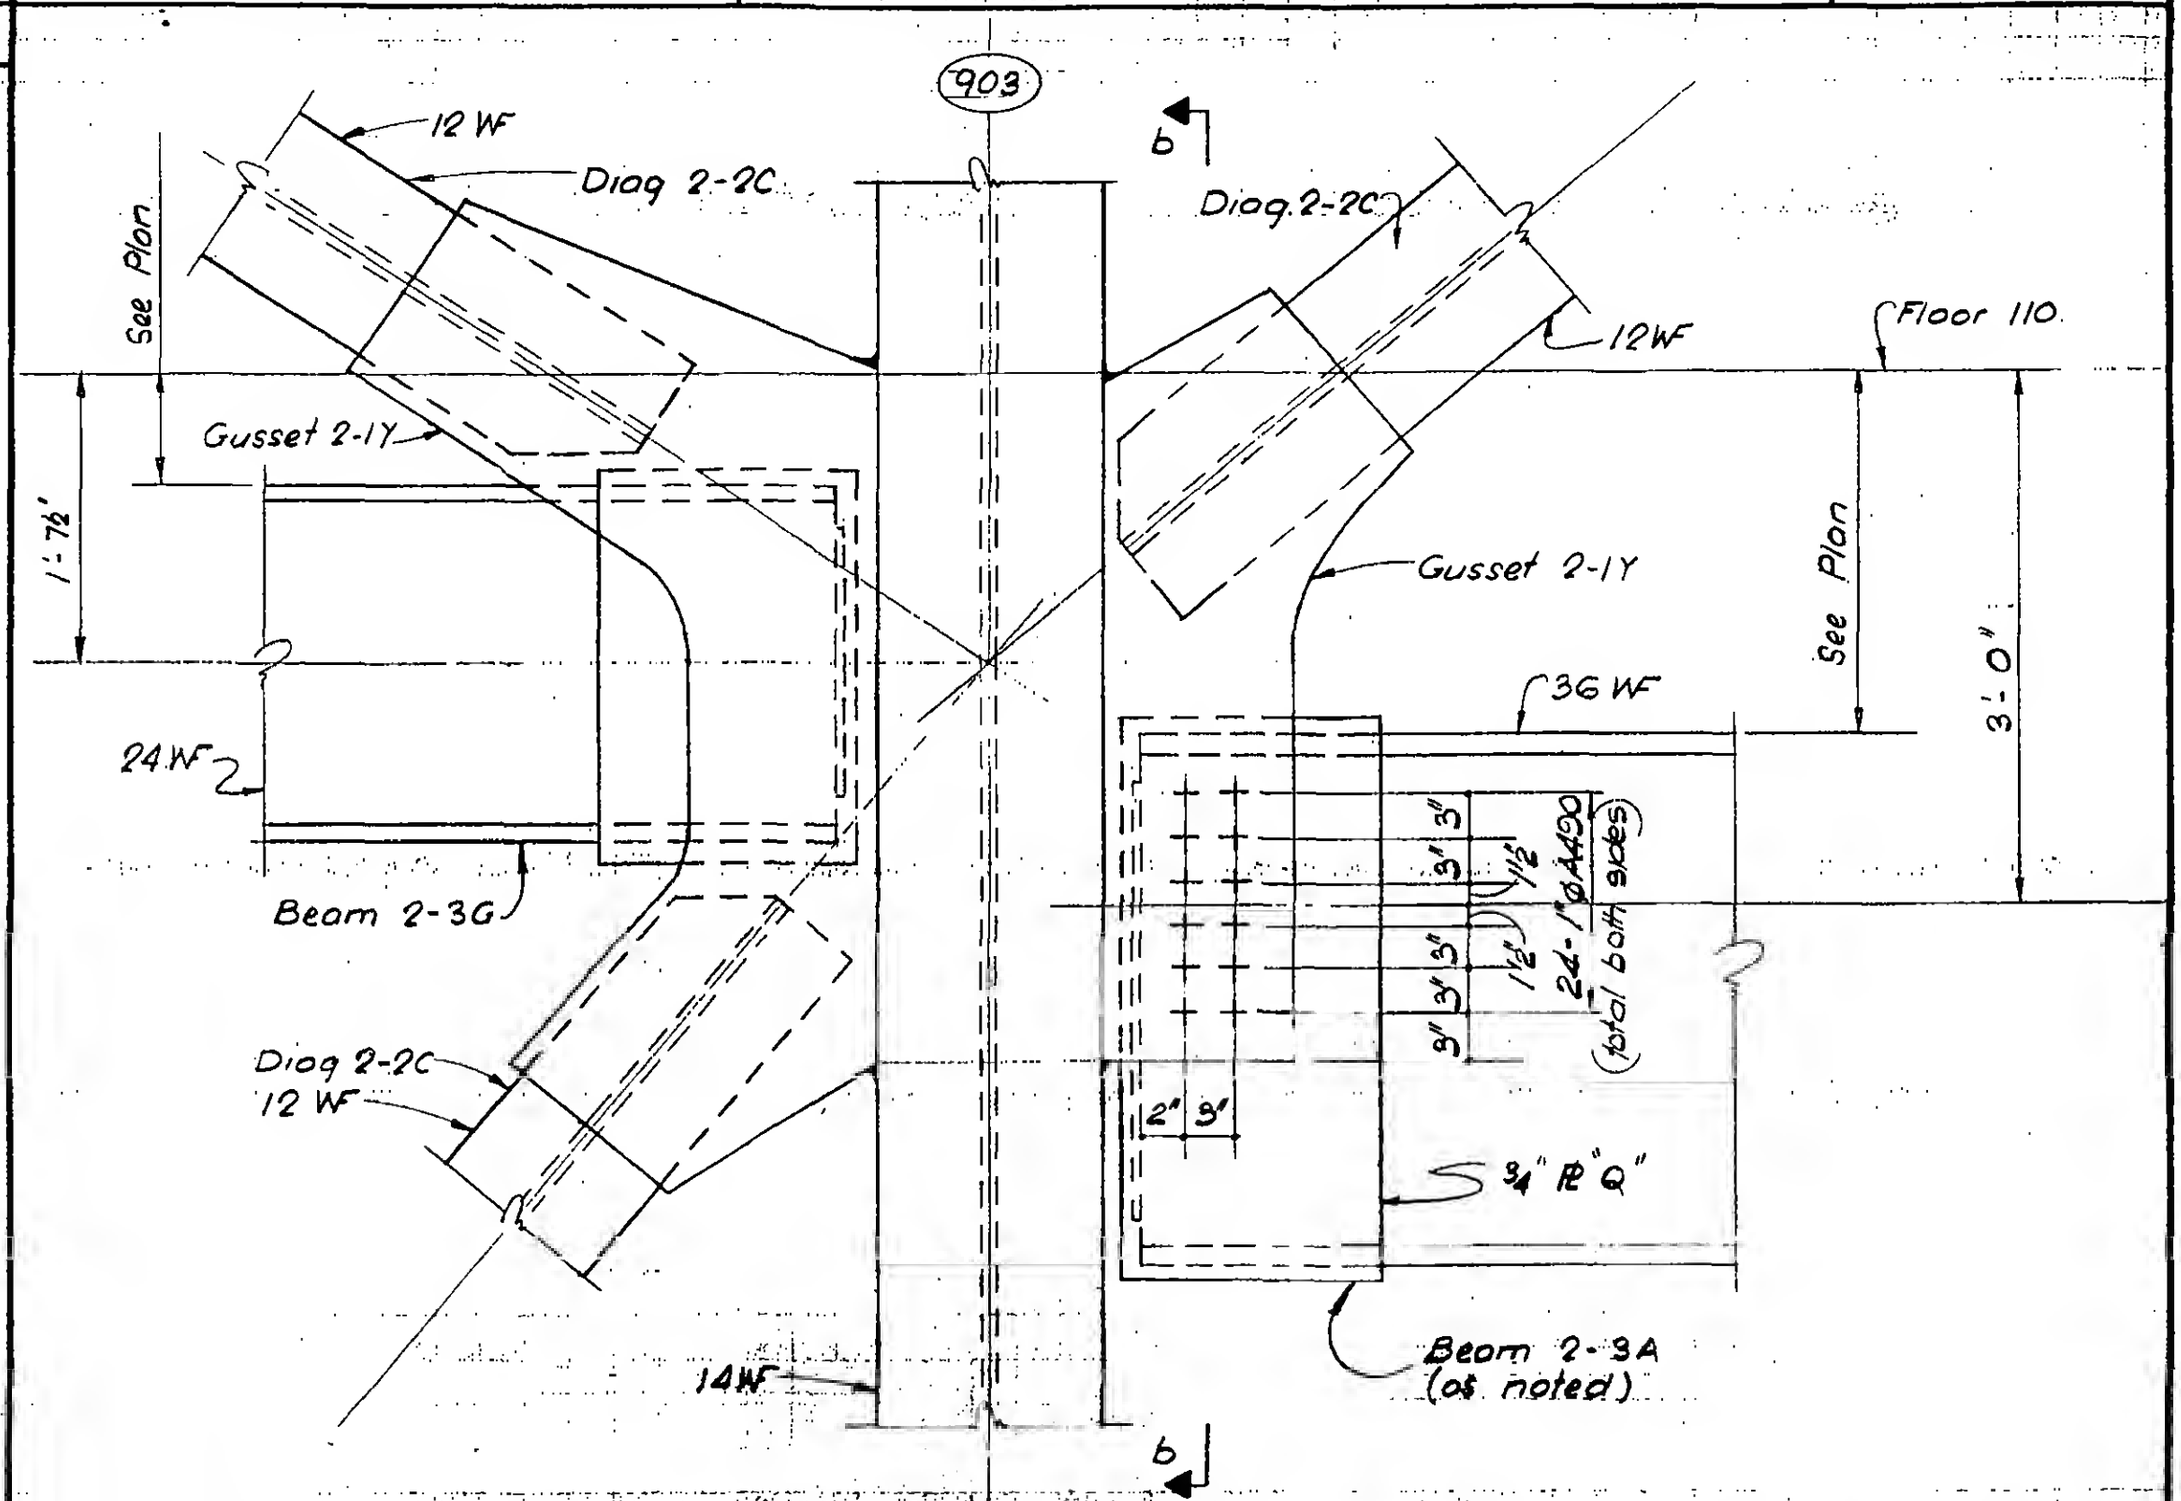

Section 0-0

DETAIL 16-6B Tower A

DETAIL 16-6F Tower B

LICENSED PROFESSIONAL ENGINEER — LESLIE E. ROBERTSON — No. 34360 — UNIVERSITY OF THE STATE OF NEW YORK

DESIGNED: K. HWANG
DRAWN: T. Terrelonge
REVIEWED: E. Dravos

9-AB16-6.2